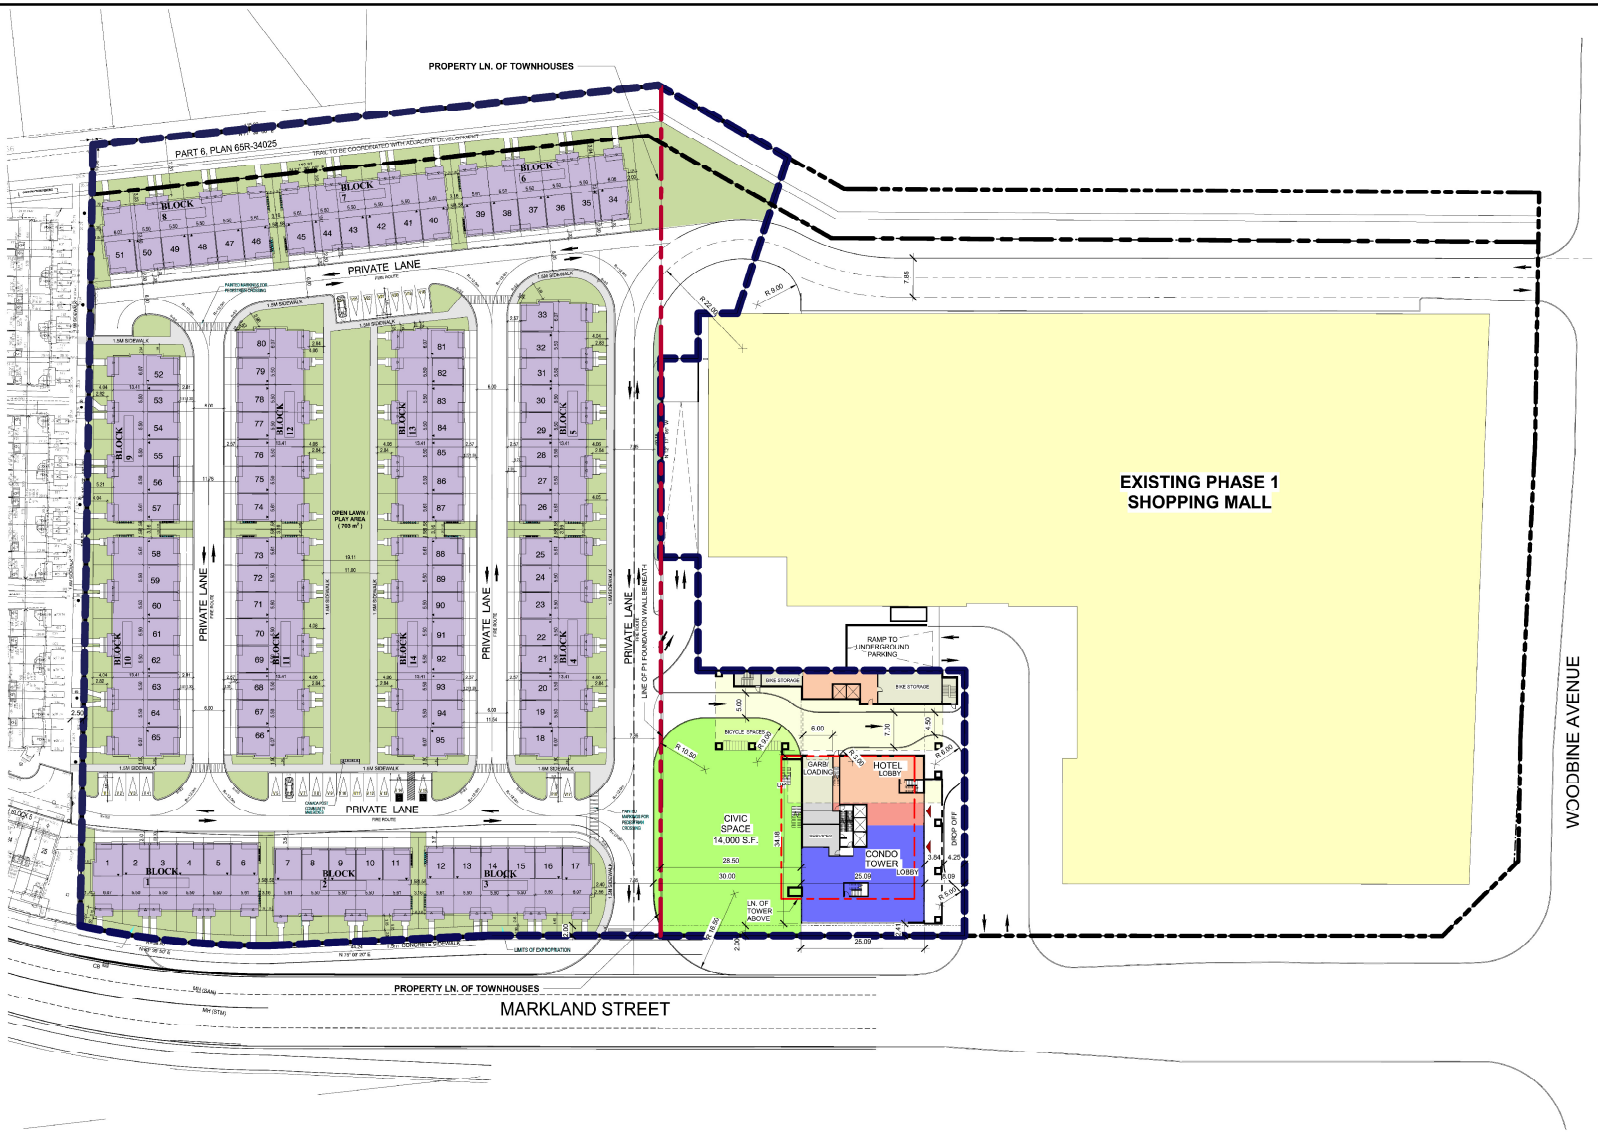

SITE PLAN

APPLICANT: Markland Residential Corporation (Owin Tong)
Markland Street

FILE No. PLAN 21 111003

Q:\Geomatics\New Operation\2021 Agenda\PLAN\PLAN21_111003\Report Figures.mxd

MARKHAM DEVELOPMENT SERVICES COMMISSION

Drawn By: RT

Checked By: HM

DATE: 27/07/2021

FIGURE No. 4