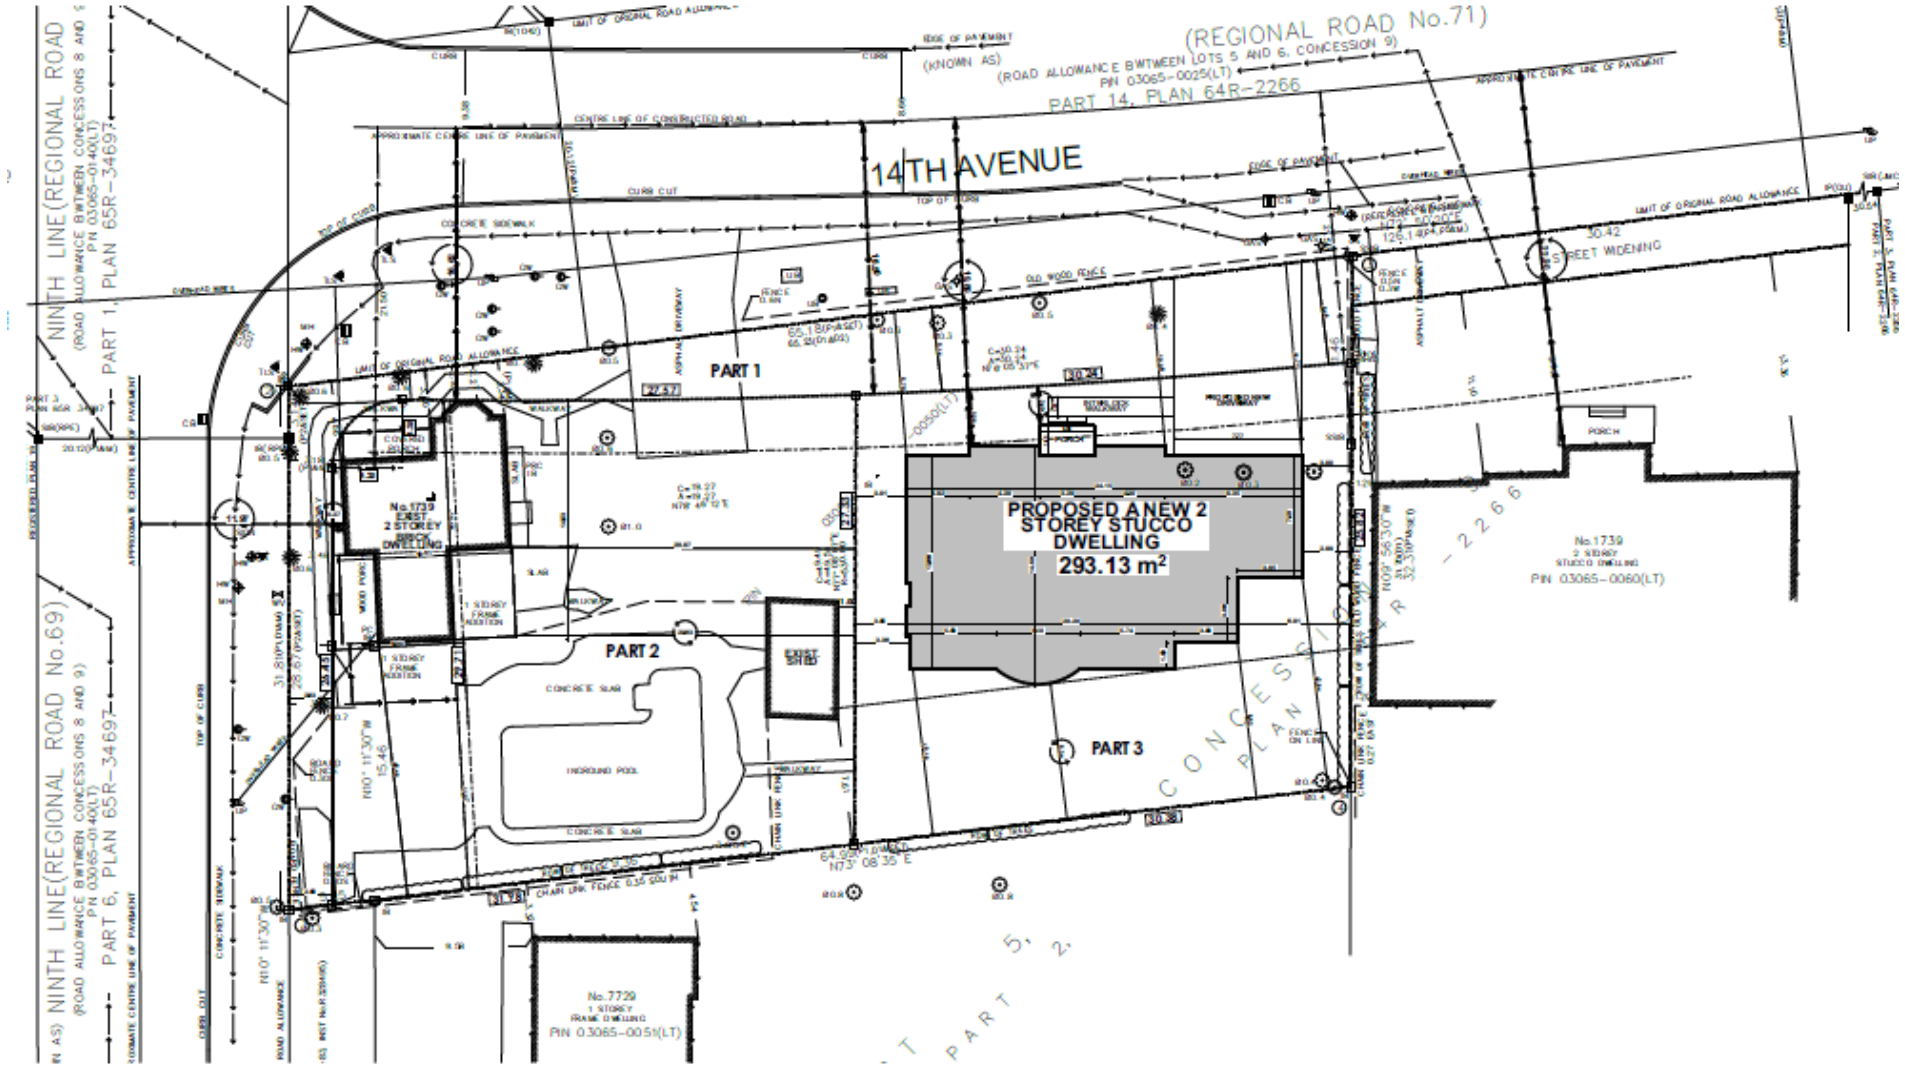

SITE PLAN

APPLICANT: Memar Architects Inc. (Lucy Mar Guzman)
7739 9th Line

FILE No. ZA 19126535 (AM)

Q:\Geomatics\New Operation\2019 Agenda\ZA\ZA19126535\ZA19126535.mxd

Date: 07/08/2019

MARKHAM DEVELOPMENT SERVICES COMMISSION

Drawn By: CPW

Checked By: AM

FIGURE No.4