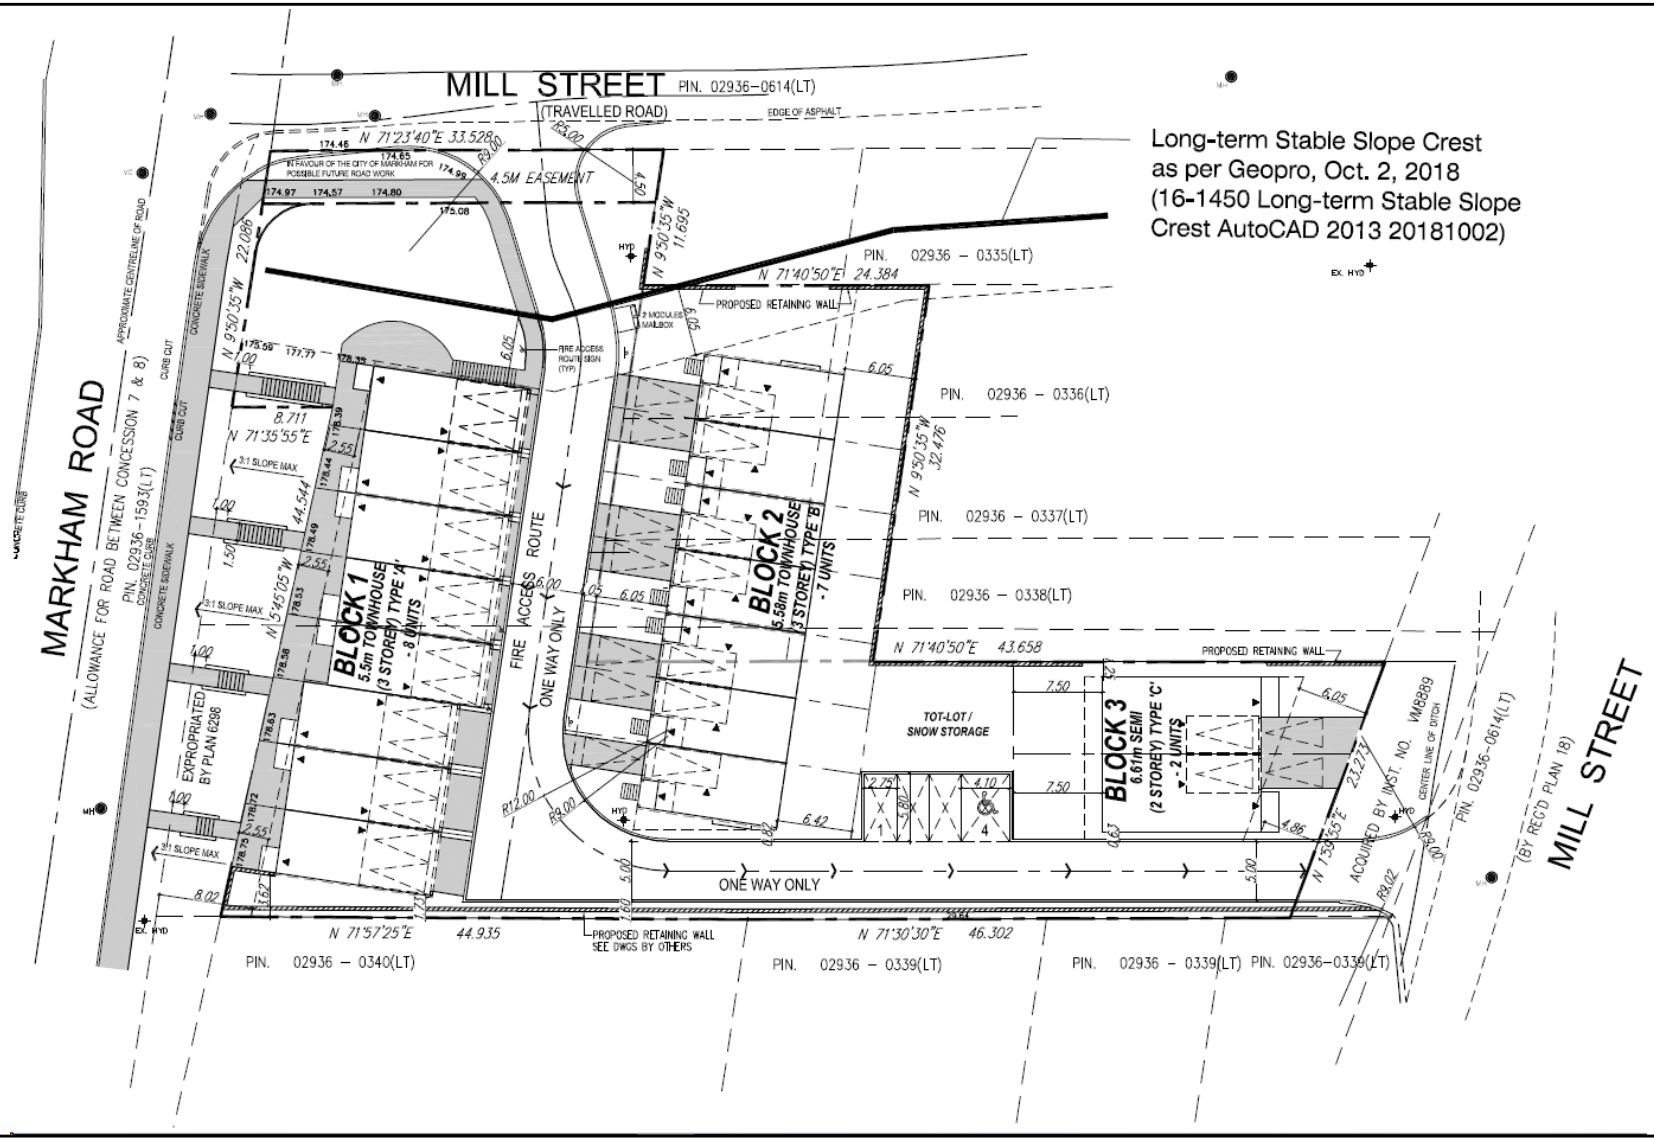

SITE PLAN

APPLICANT: Garden Homes (Markham) Inc.
73 Main St. South

FILE No. OP 15108135 (PW)

Q:\Geomatics\New Operation\2019 Agenda\OP\OP15108135\OP15108135.mxd

Date: 23/04/2020

MARKHAM DEVELOPMENT SERVICES COMMISSION

Drawn By:RT

Checked By: PW

FIGURE No.4