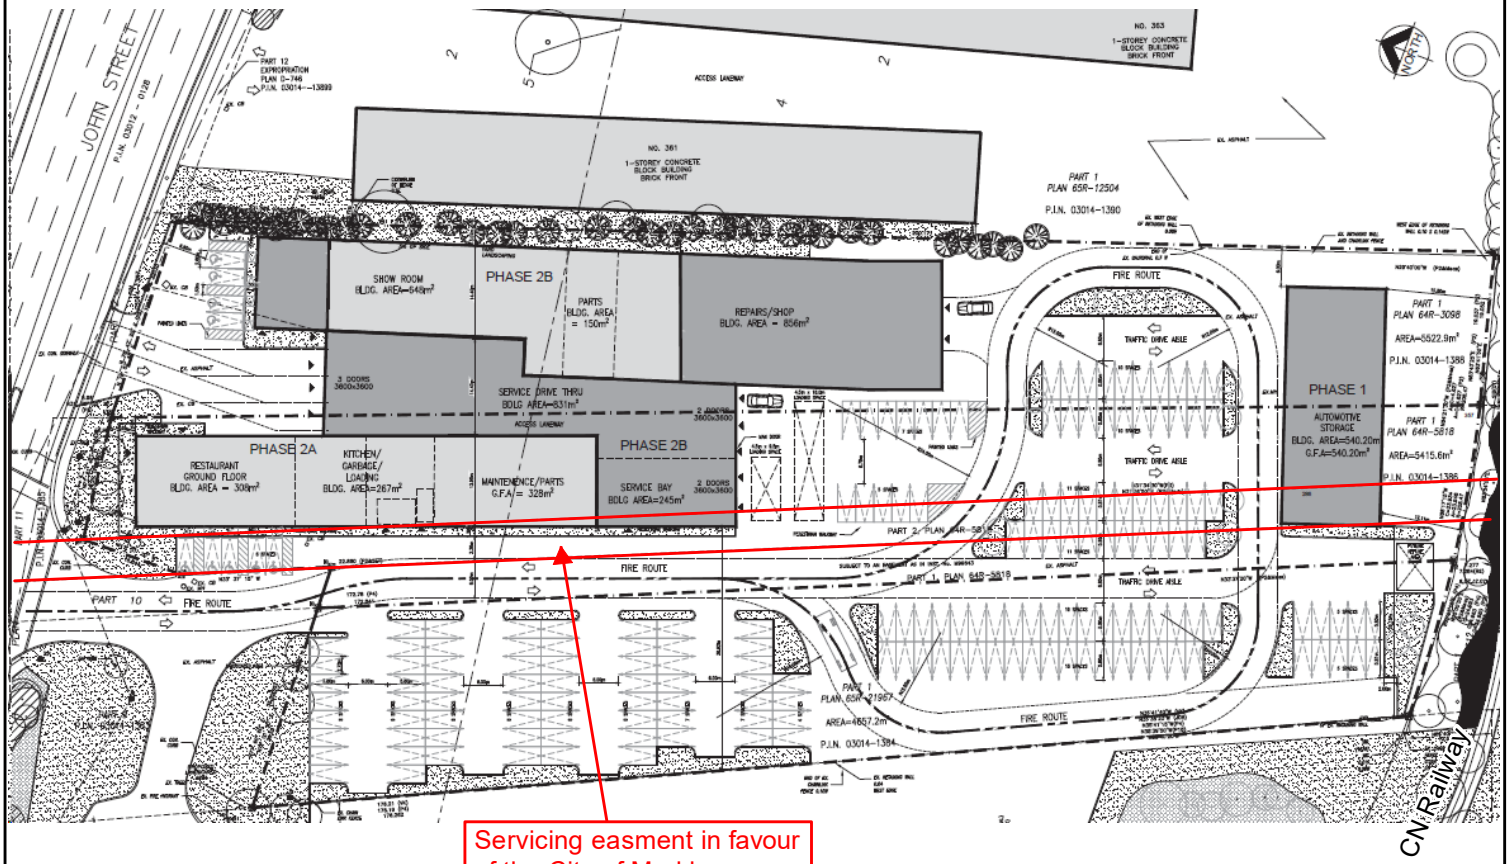

SITE PLAN

APPLICANT: 349-351 John Street Inc.
349 John Street

FILE No: PLAN19 128732

: Q:\Geomatics\New Operation\2019 Agenda\PLN\PLN19128732\PLN19128732.mxd

DATE: 26/05/2020

MARKHAM DEVELOPMENT SERVICES COMMISSION Drawn By: RT Checked By: RC

FIGURE No. 4