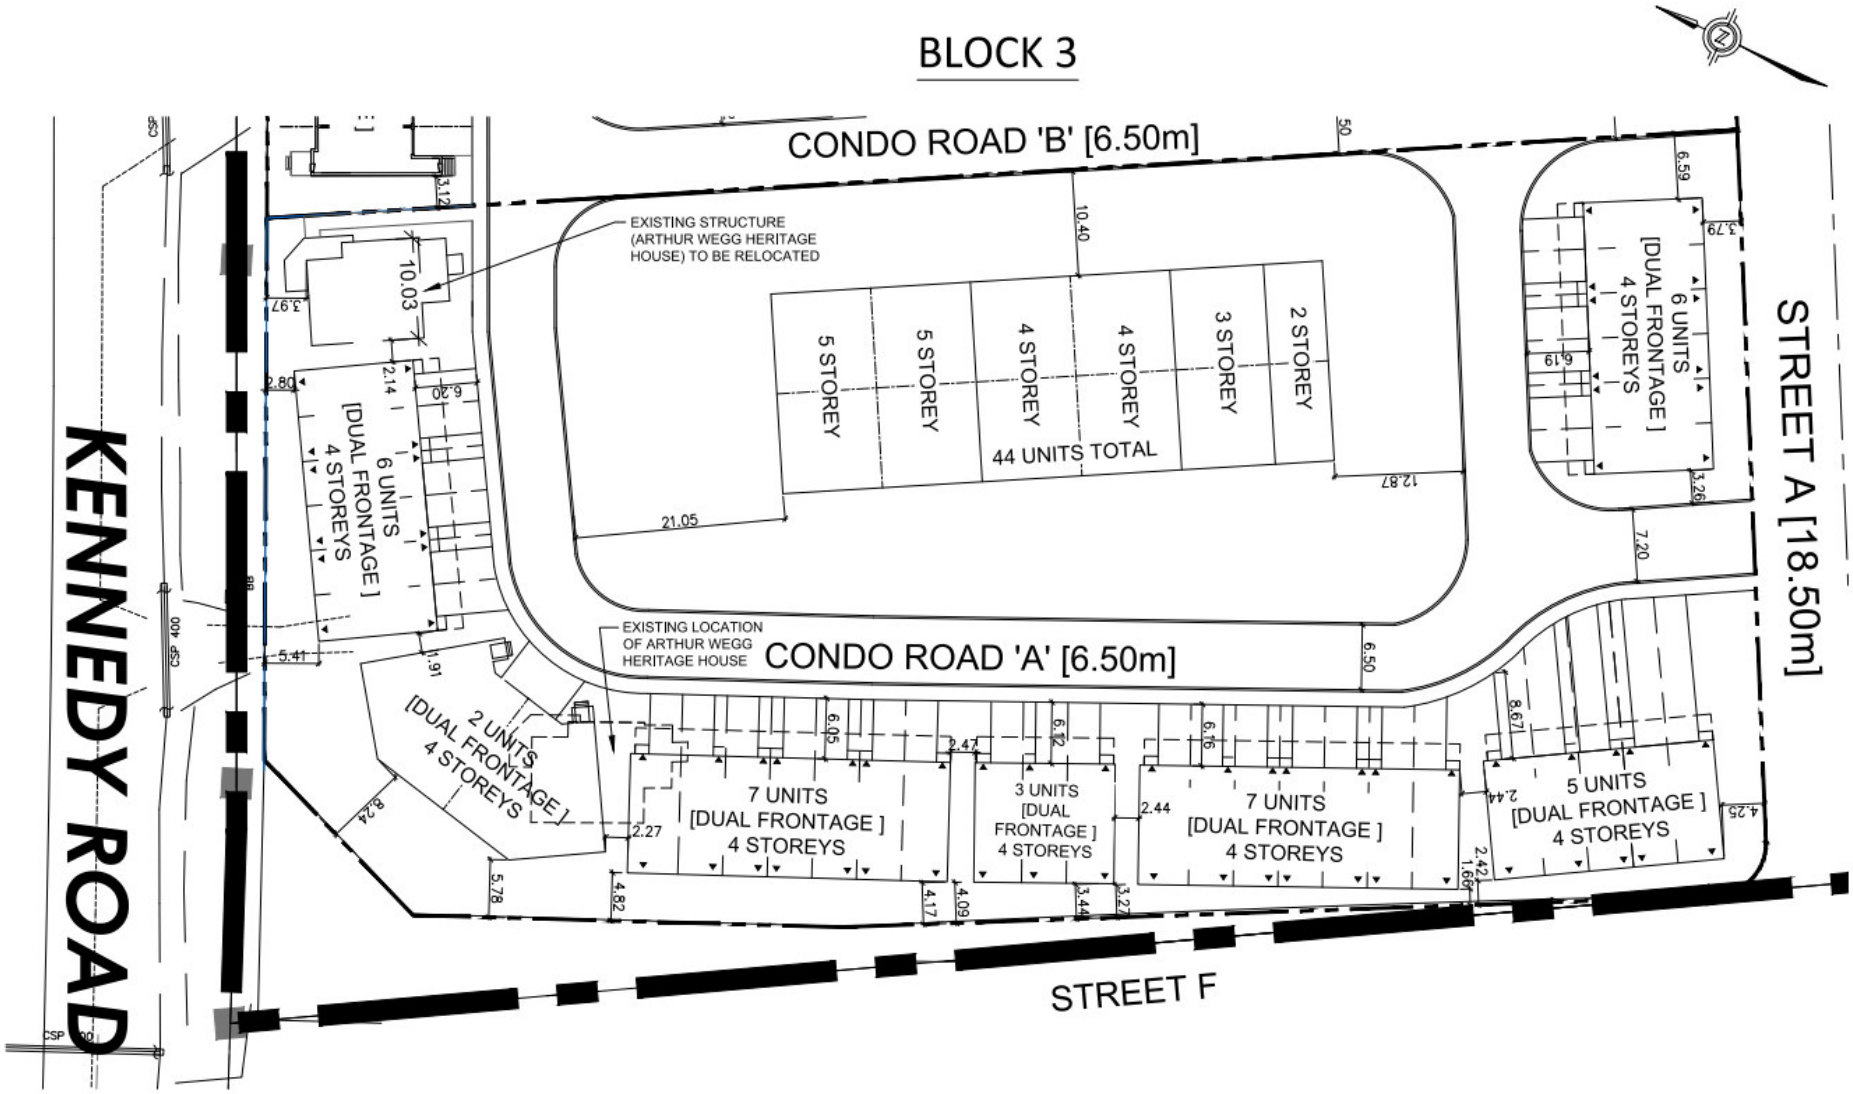

BLOCK 3 CONCEPTUAL SITE PLAN (OPTION A)

APPLICANT: Kennedy MM Markham Ltd.
10537 Kennedy Road

FILE No. PLAN 20 129597

Q:\Geomatics\New Operation\2020 Agenda\PLAN\PLAN20_129597\Report Figures.mxd

DATE: 14/12/2020

MARKHAM DEVELOPMENT SERVICES COMMISSION

Drawn By: RT

Checked By: AC

FIGURE No. 3B