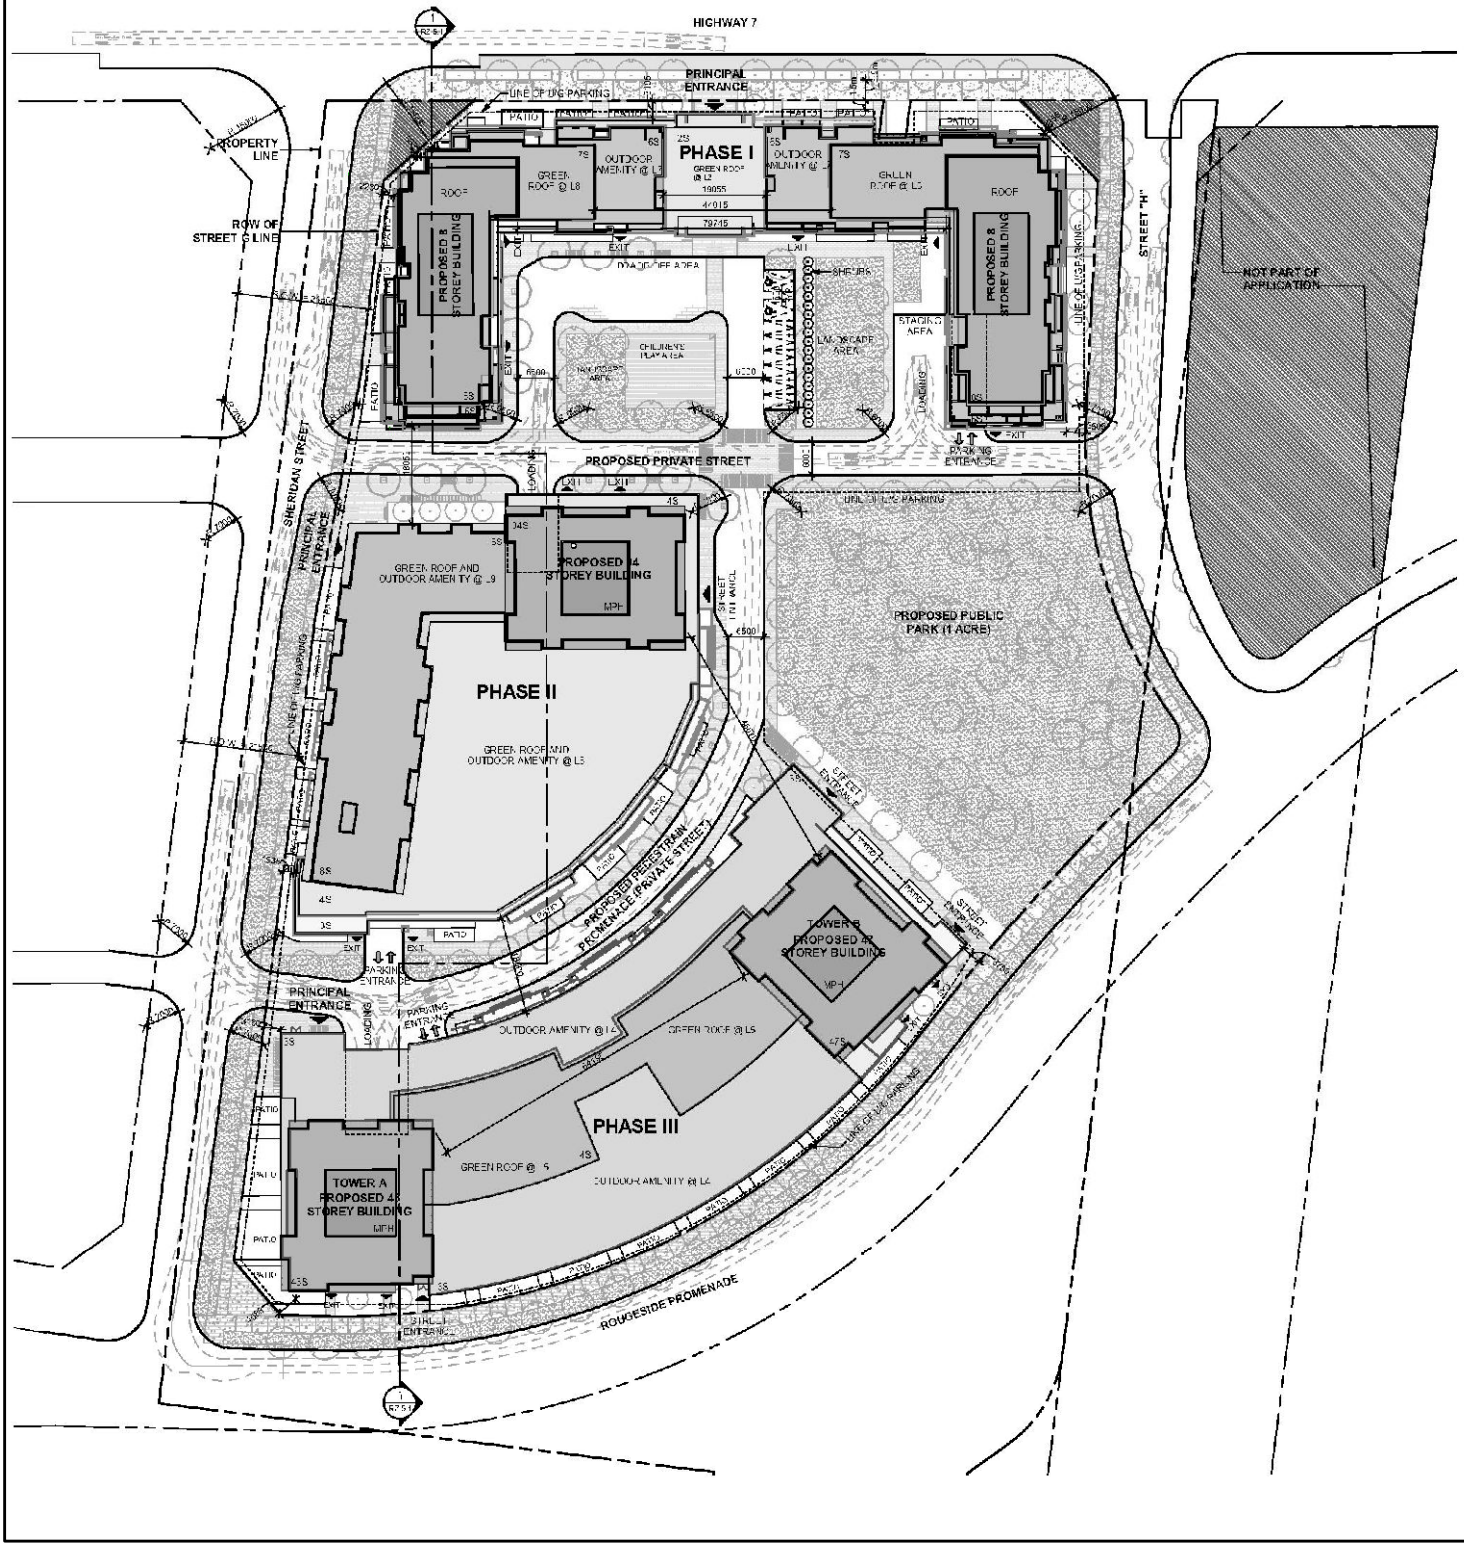


# CONCEPTUAL SITE PLAN

APPLICANT: Kingdom MC (Sheridan)
4077 & 4101 Highway 7 East

FILE No. PLAN20140215

Q:\Geomatics\New Operation\2020 Agenda\PLAN\PLAN20_140215\Report Figures.mxd

DATE: 15/04/2020

MARKHAM DEVELOPMENT SERVICES COMMISSION

Drawn By: RT

Checked By: DP

FIGURE No. 4