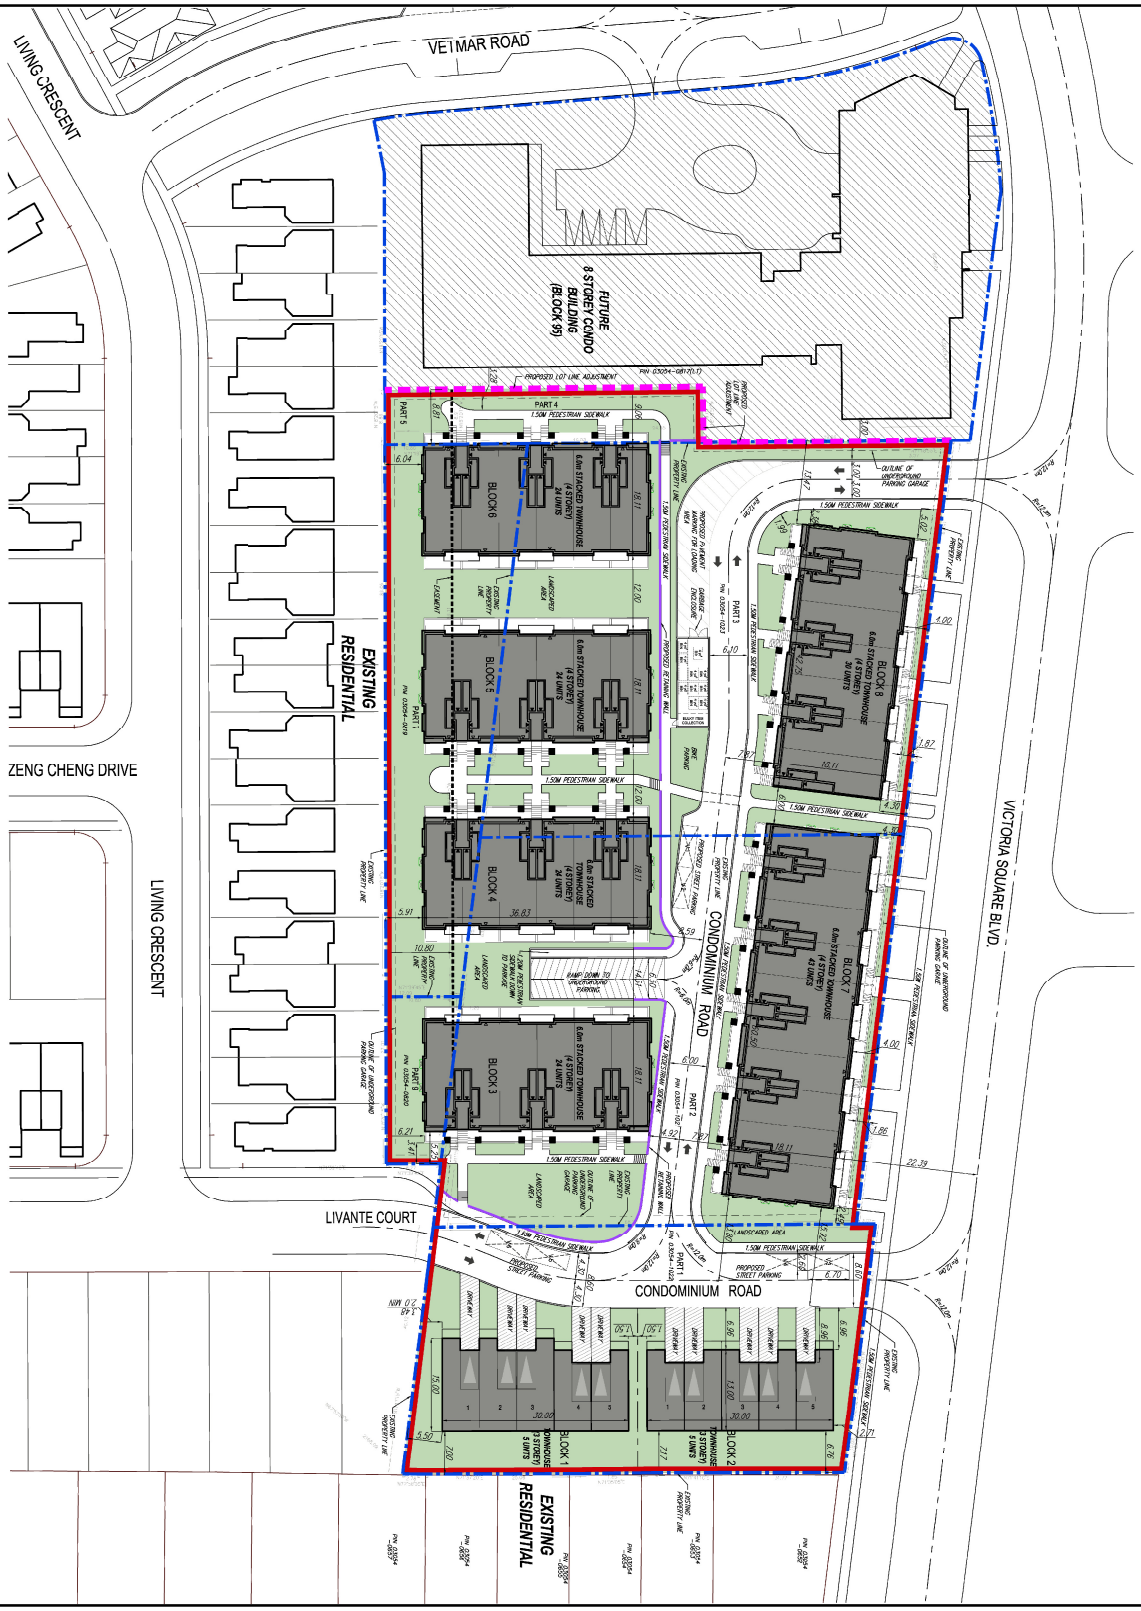

CONCEPTUAL SITE PLAN

APPLICANT: Livante Holdings (Victoria Square Woodbine) Inc.
10978, 10988 & 11030 Victoria Square Boulevard

FILE No. PLAN 20 112387

Q:\Geomatics\New Operation\2020 Agenda\PLAN\PLAN20_112387\Report Figures.mxd

DATE: 12/06/2020

MARKHAM DEVELOPMENT SERVICES COMMISSION

Drawn By: RT

Checked By: RC

FIGURE No. 4