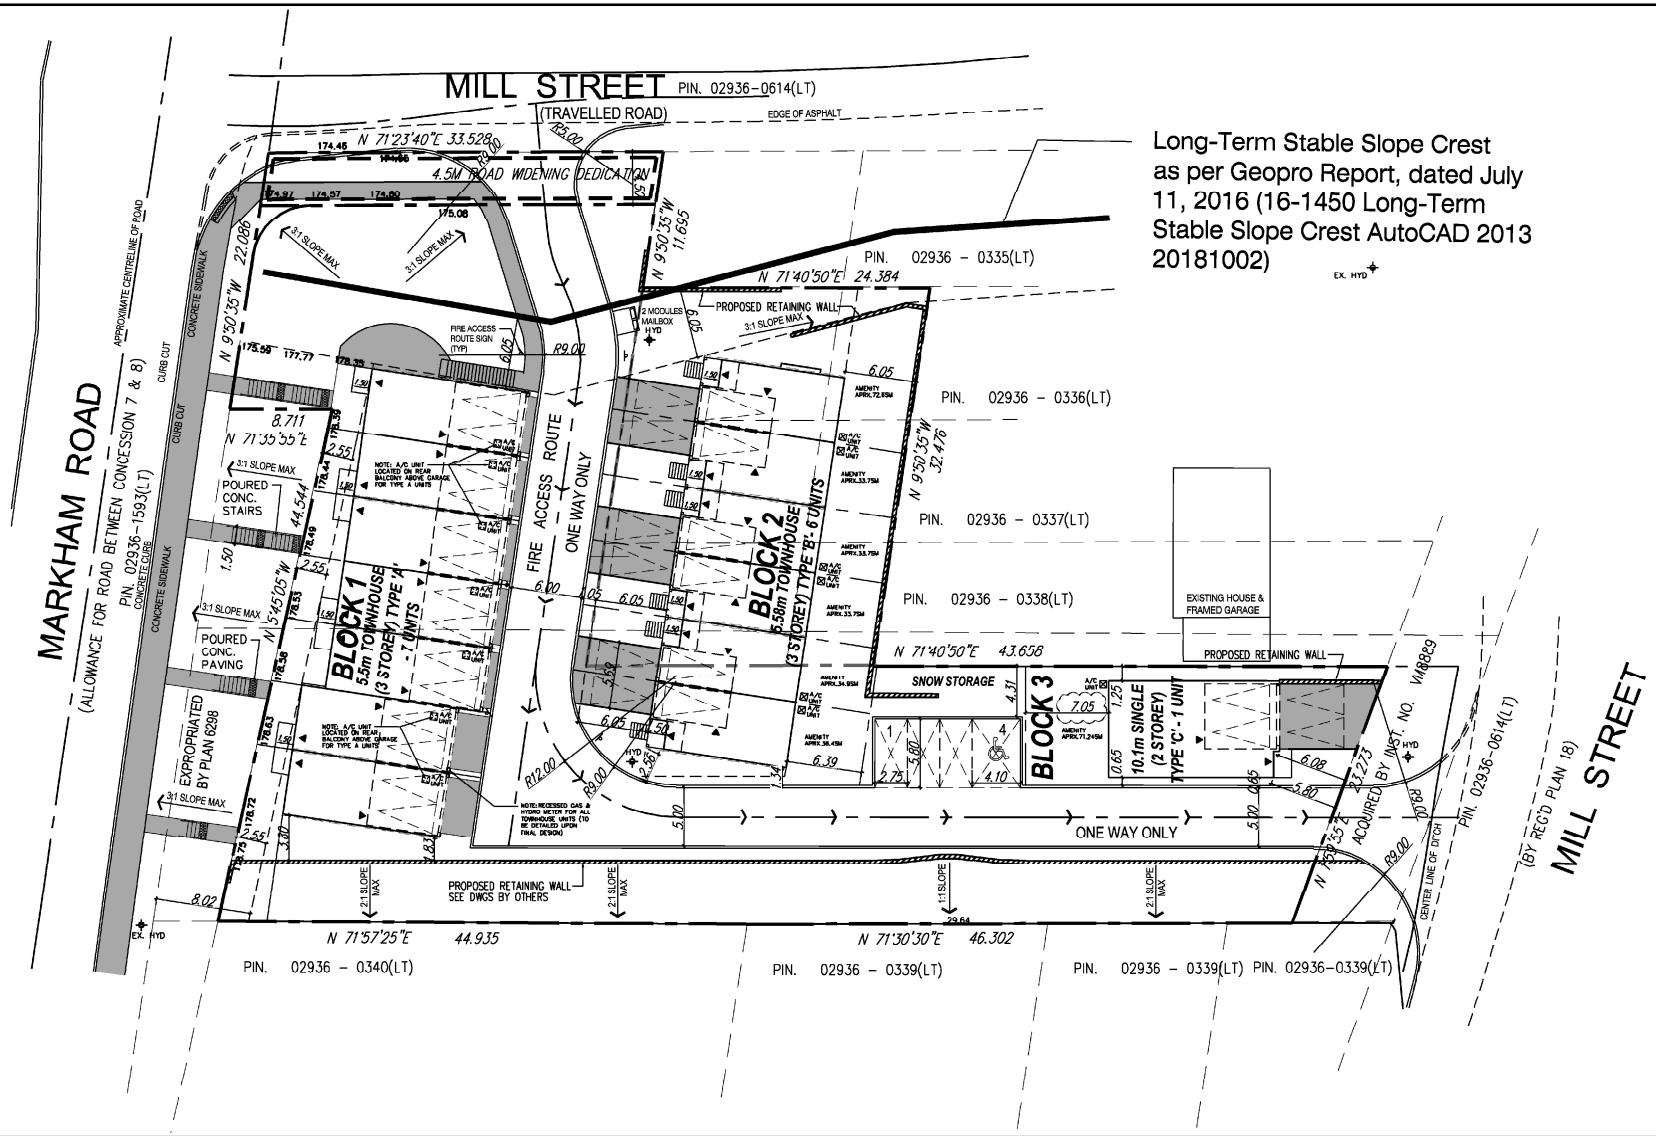

SITE PLAN

APPLICANT: Garden Homes (Markham) Inc.
73 Main Street South

FILE No. SU17-157341

Q:\Geomatics\New Operation\2021 Agenda\SU\SU17_157341\Report Figures.mxd

DATE: 14/05/2021

MARKHAM DEVELOPMENT SERVICES COMMISSION

Drawn By: RT

Checked By: RH

FIGURE No. 4