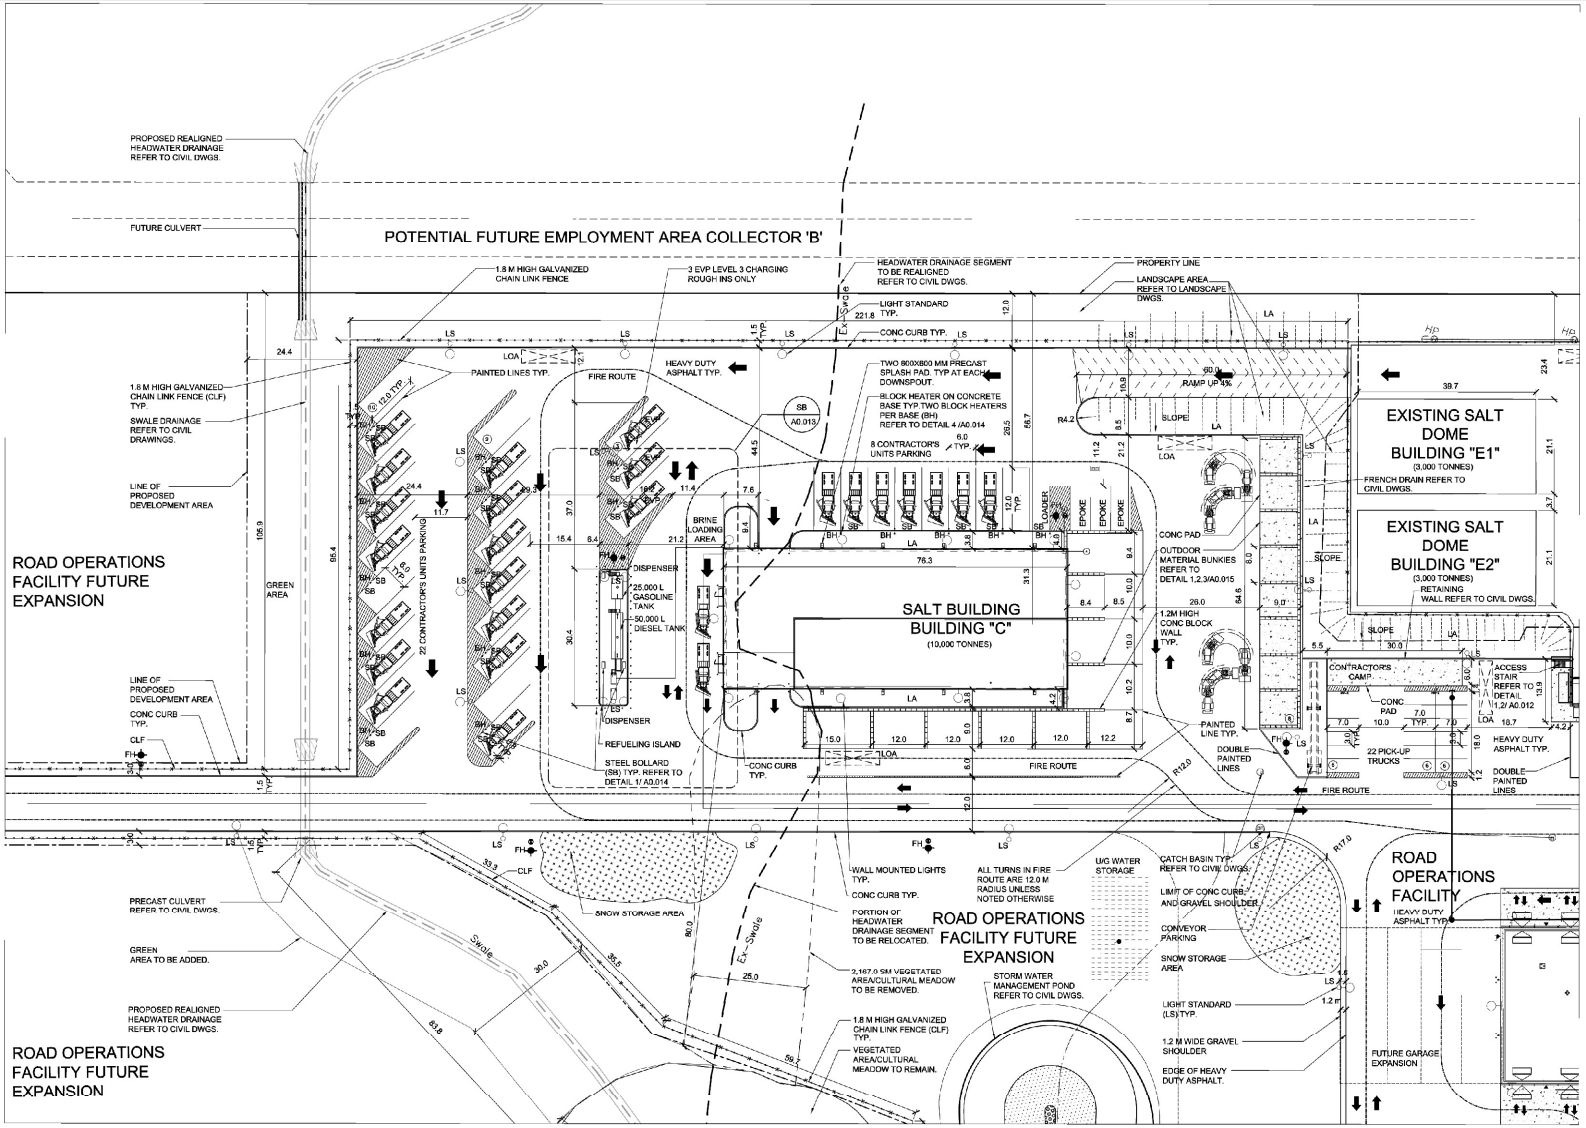

BUILDING C SITE PLAN

APPLICANT: The Regional Municipality Of York (Fang Li) c/o IBI Group
10988 & 10990 Warden Avenue

FILE No. PLAN 21 119856

Q:\Geomatics\New Operation\2021 Agenda\PLAN\PLAN21_119856\Report Figures.mxd

MARKHAM DEVELOPMENT SERVICES COMMISSION

Drawn By: RT

Checked By: DB

DATE: 8/8/2022

FIGURE No.4B