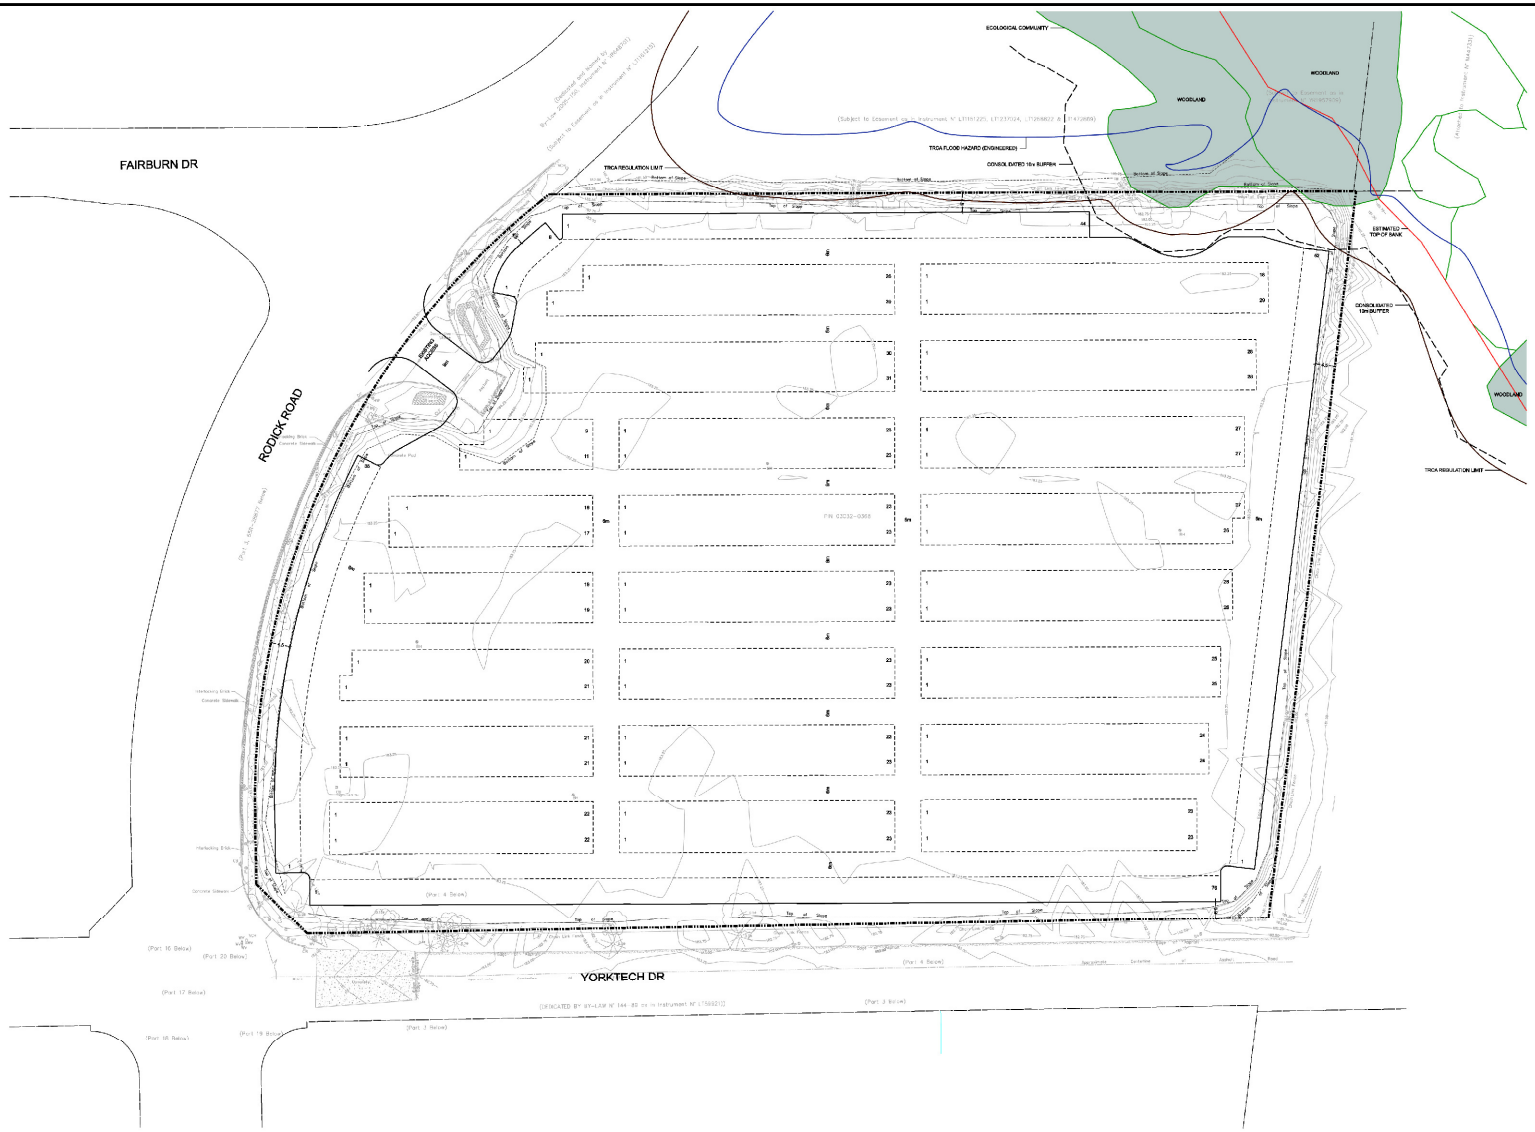

CONCEPTUAL SITE PLAN

APPLICANT: The Regional Municipality of York

350 Yorktech Drive

FILE No. PLAN 21 147736

Q:\Geomatics\New Operation\2022 Agenda\PLAN\PLAN21_147736\Report Figures.mxd

MARKHAM DEVELOPMENT SERVICES COMMISSION

Drawn By: RT

Checked By: ML

DATE: 22/03/2022

FIGURE No. 4