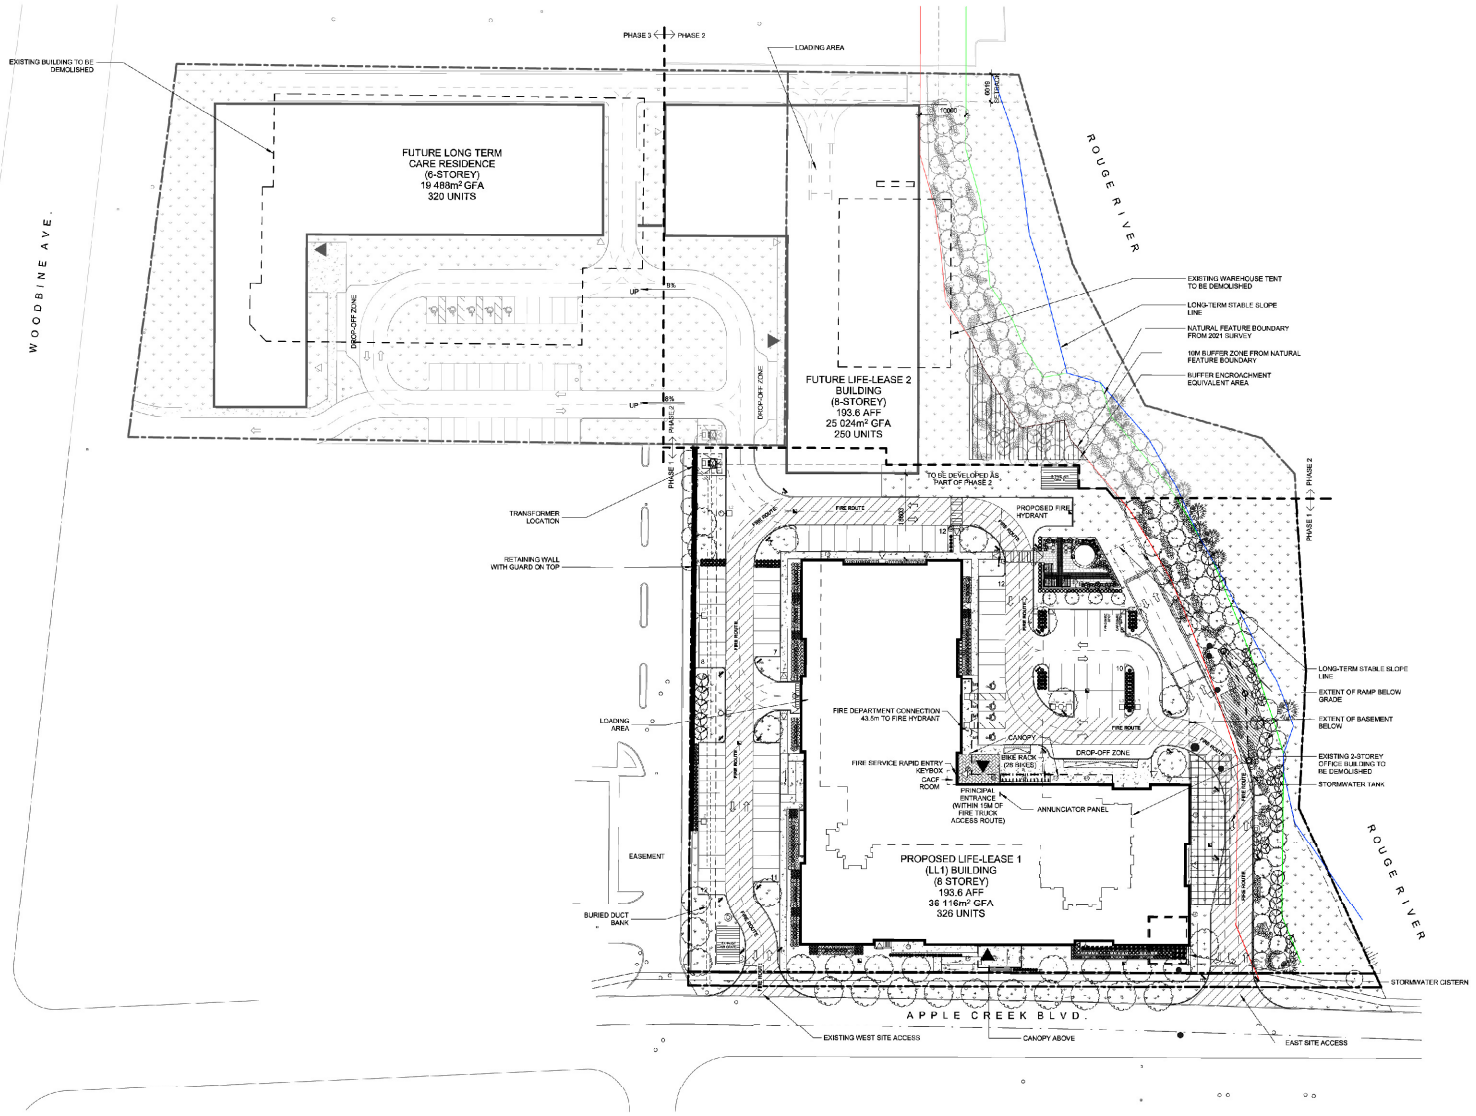

CONCEPTUAL MASTER SITE PLAN

APPLICANT: Mon Sheong Foundation (Stephanie Wong)
36 Apple Creek Boulevard

FILE No. SPC 22 115049

Q:\Geomatics\New Operation\2023 Agenda\SPC\SPC22_115049\Report Figures.mxd

MARKHAM DEVELOPMENT SERVICES COMMISSION

Drawn By: RT

Checked By: SB

DATE: 13/02/2023

FIGURE No. 5