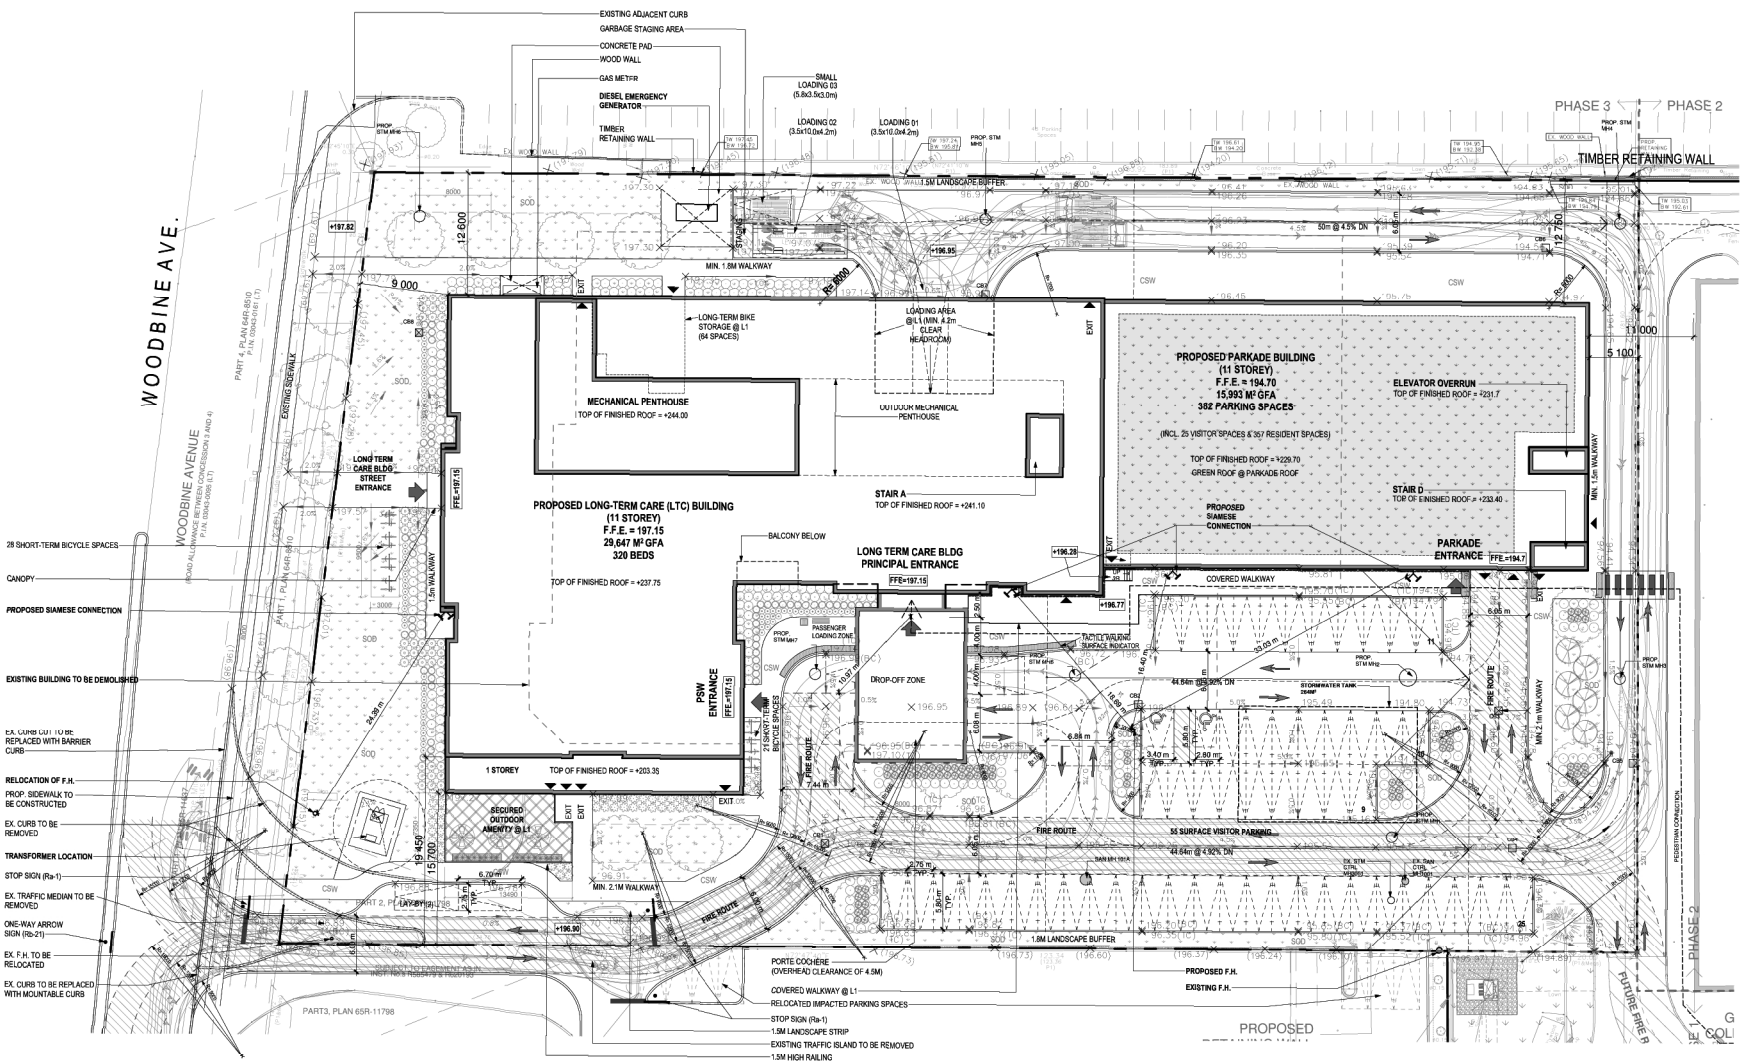

SITE PLAN

APPLICANT: Mon Sheong Foundation

FILE No. SPC 23 119012

Z:\2023 Agenda\PLAN\SPC 23 119012\Report Figures.mxd

Date: 2023-05-24

MARKHAM DEVELOPMENT SERVICES COMMISSION

Drawn By: SR

Checked By: CT

FIGURE No. 5