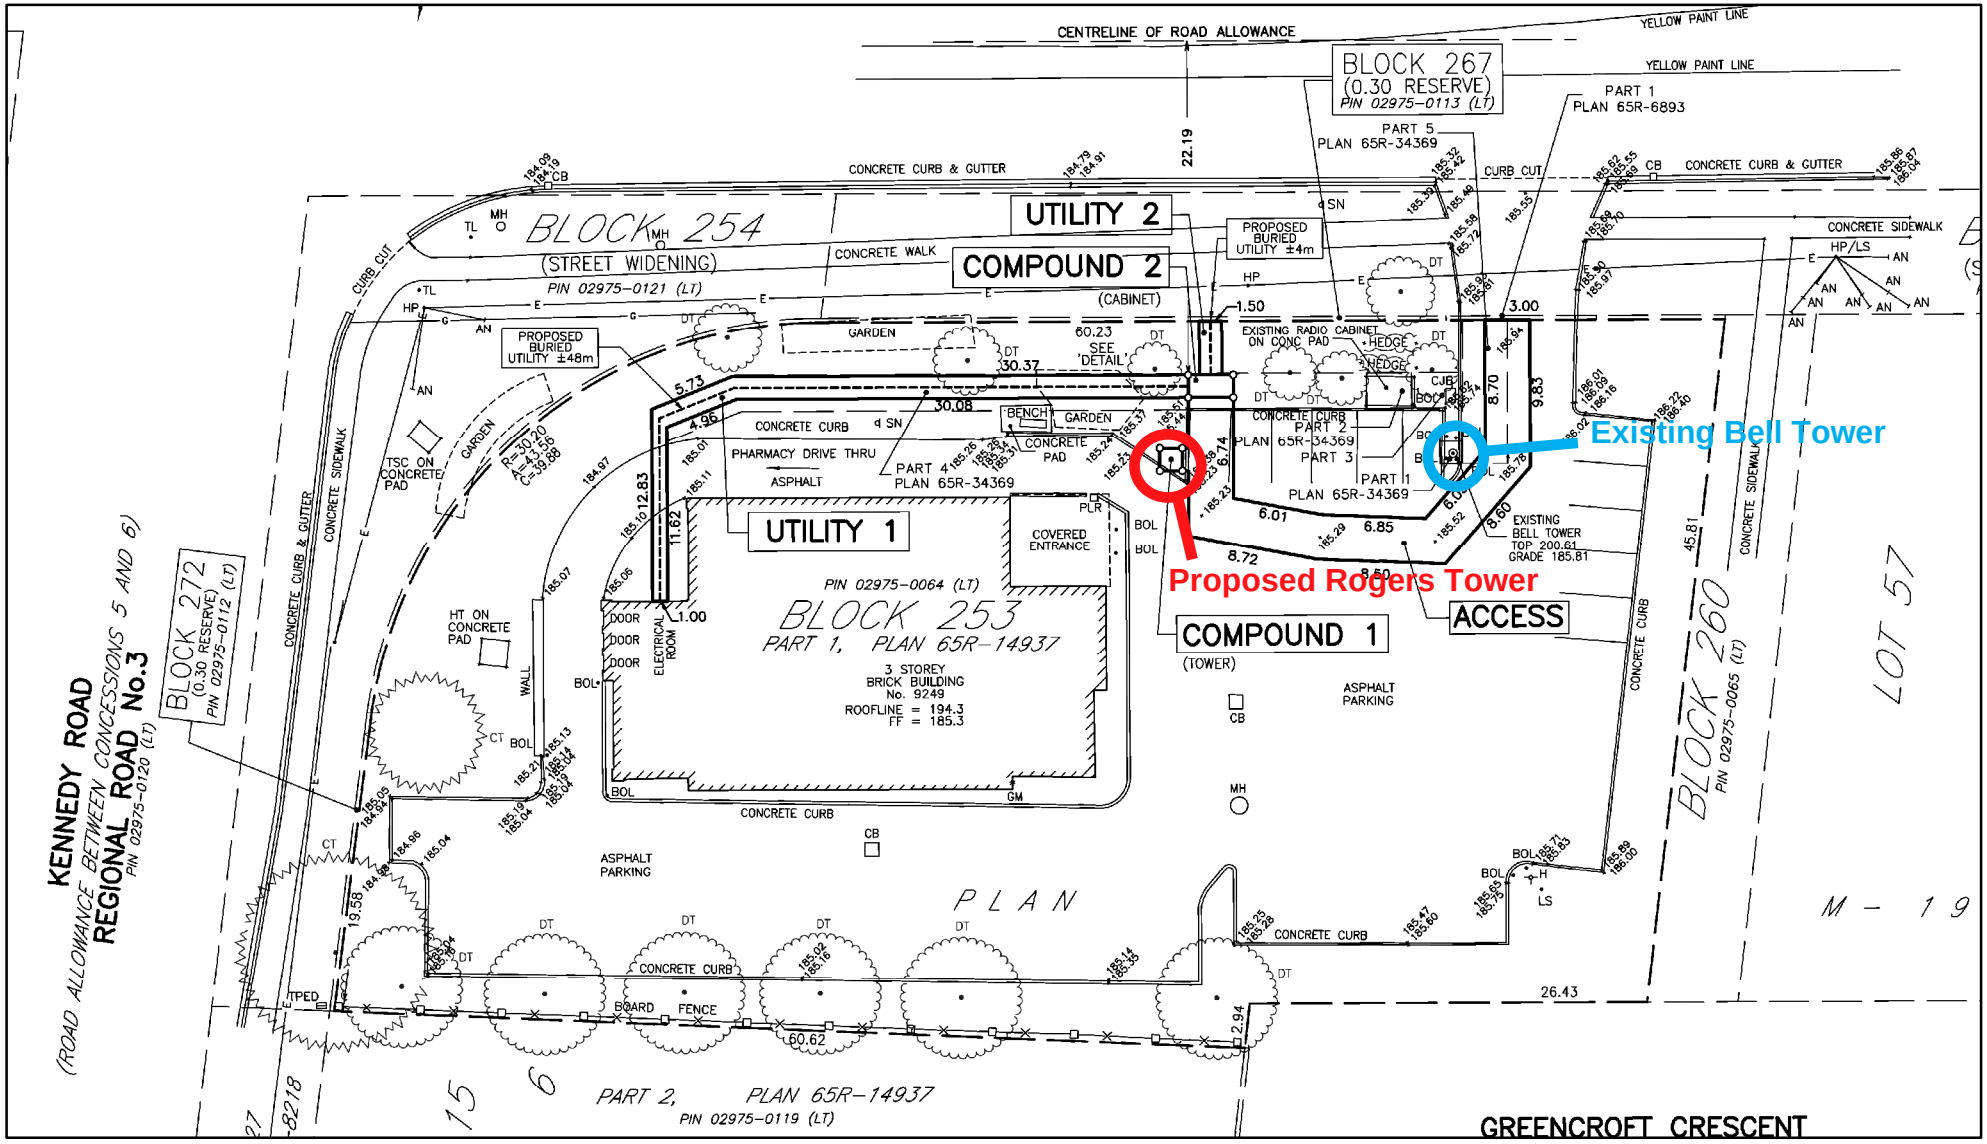


# SITE PLAN

APPLICANT: 922550 Ontario Limited
9249 Kennedy Road

FILE No. SPC 20 131031

G:\New Operation\2023 Agenda\SPC\SPC20_131031\Report Figures.mxd

MARKHAM DEVELOPMENT SERVICES COMMISSION

Drawn By: JC

Checked By: ML

DATE: 5/2/2023

FIGURE No. 4