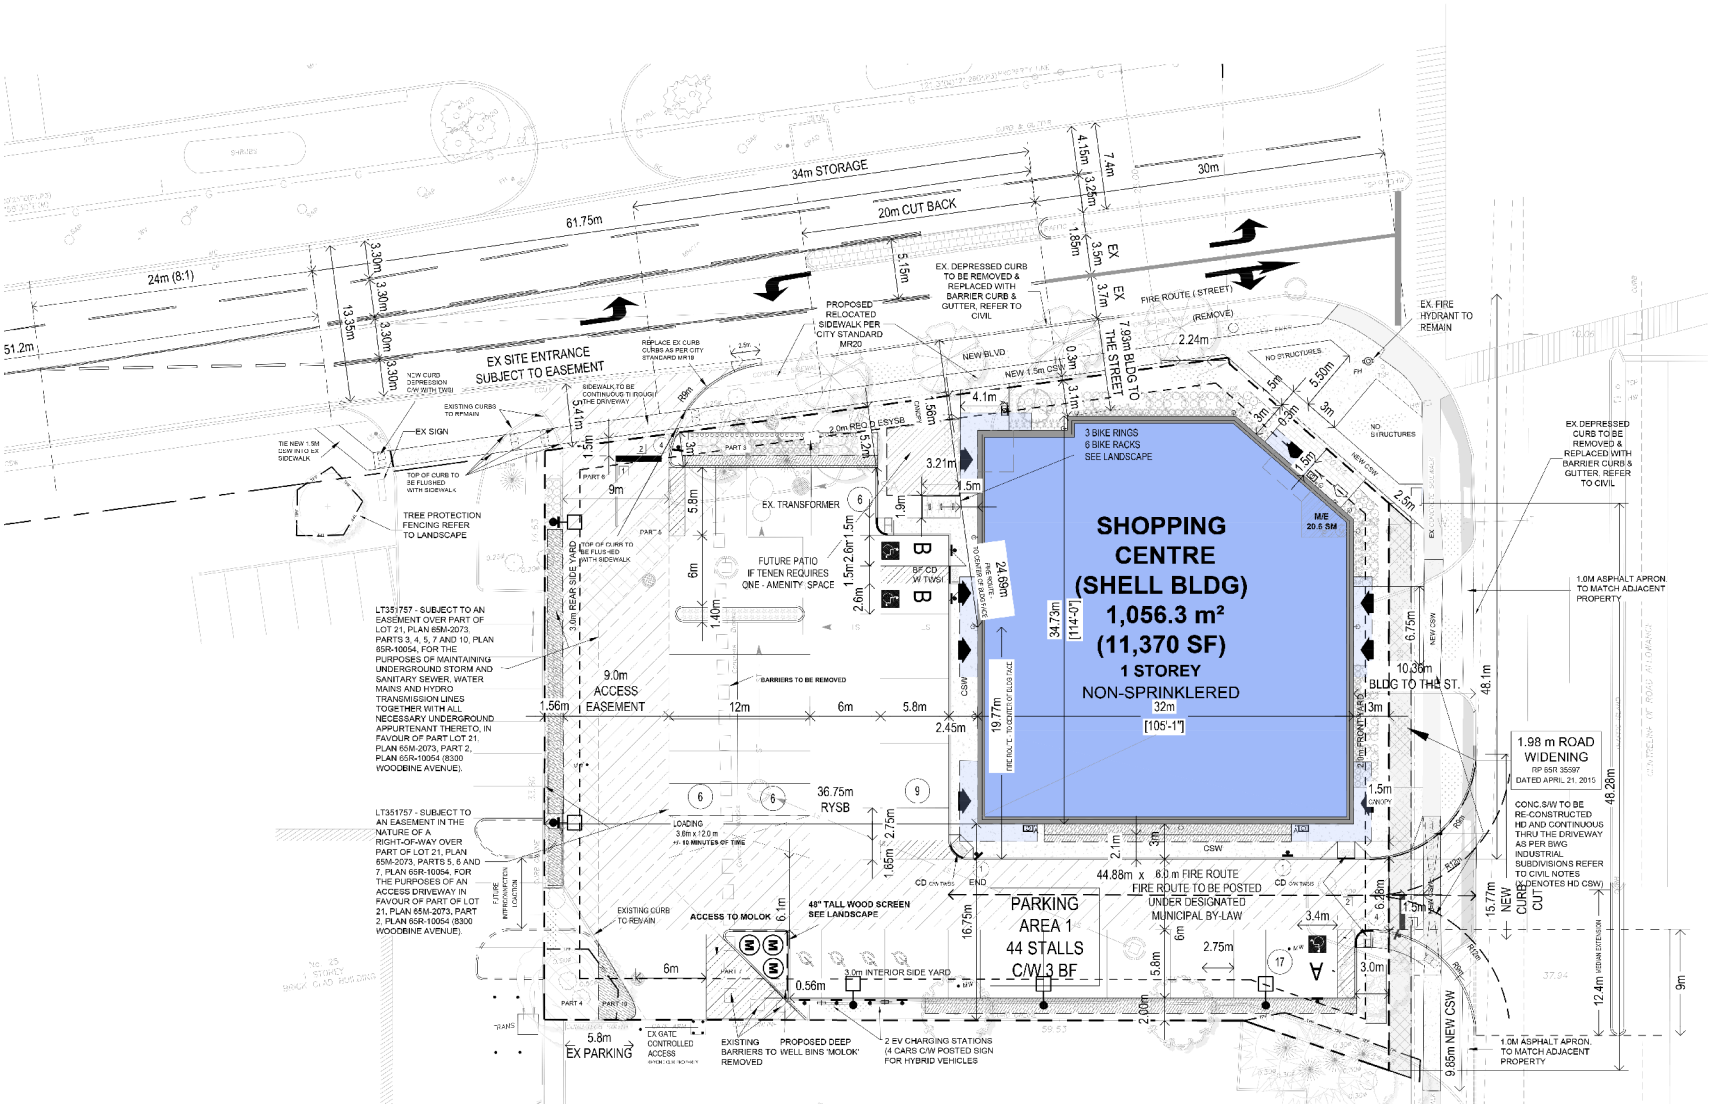

CONCEPTUAL SITE PLAN

APPLICANT: HNT Inc.
8310 Woodbine Ave

FILE No. PLAN 22 258667

G:\New Operation\2024 Agenda\PLAN\PLAN22_258667\Report Figures.mxd

DATE: 1/26/2024

MARKHAM DEVELOPMENT SERVICES COMMISSION

Drawn By: JC

Checked By: HM

FIGURE No. 4