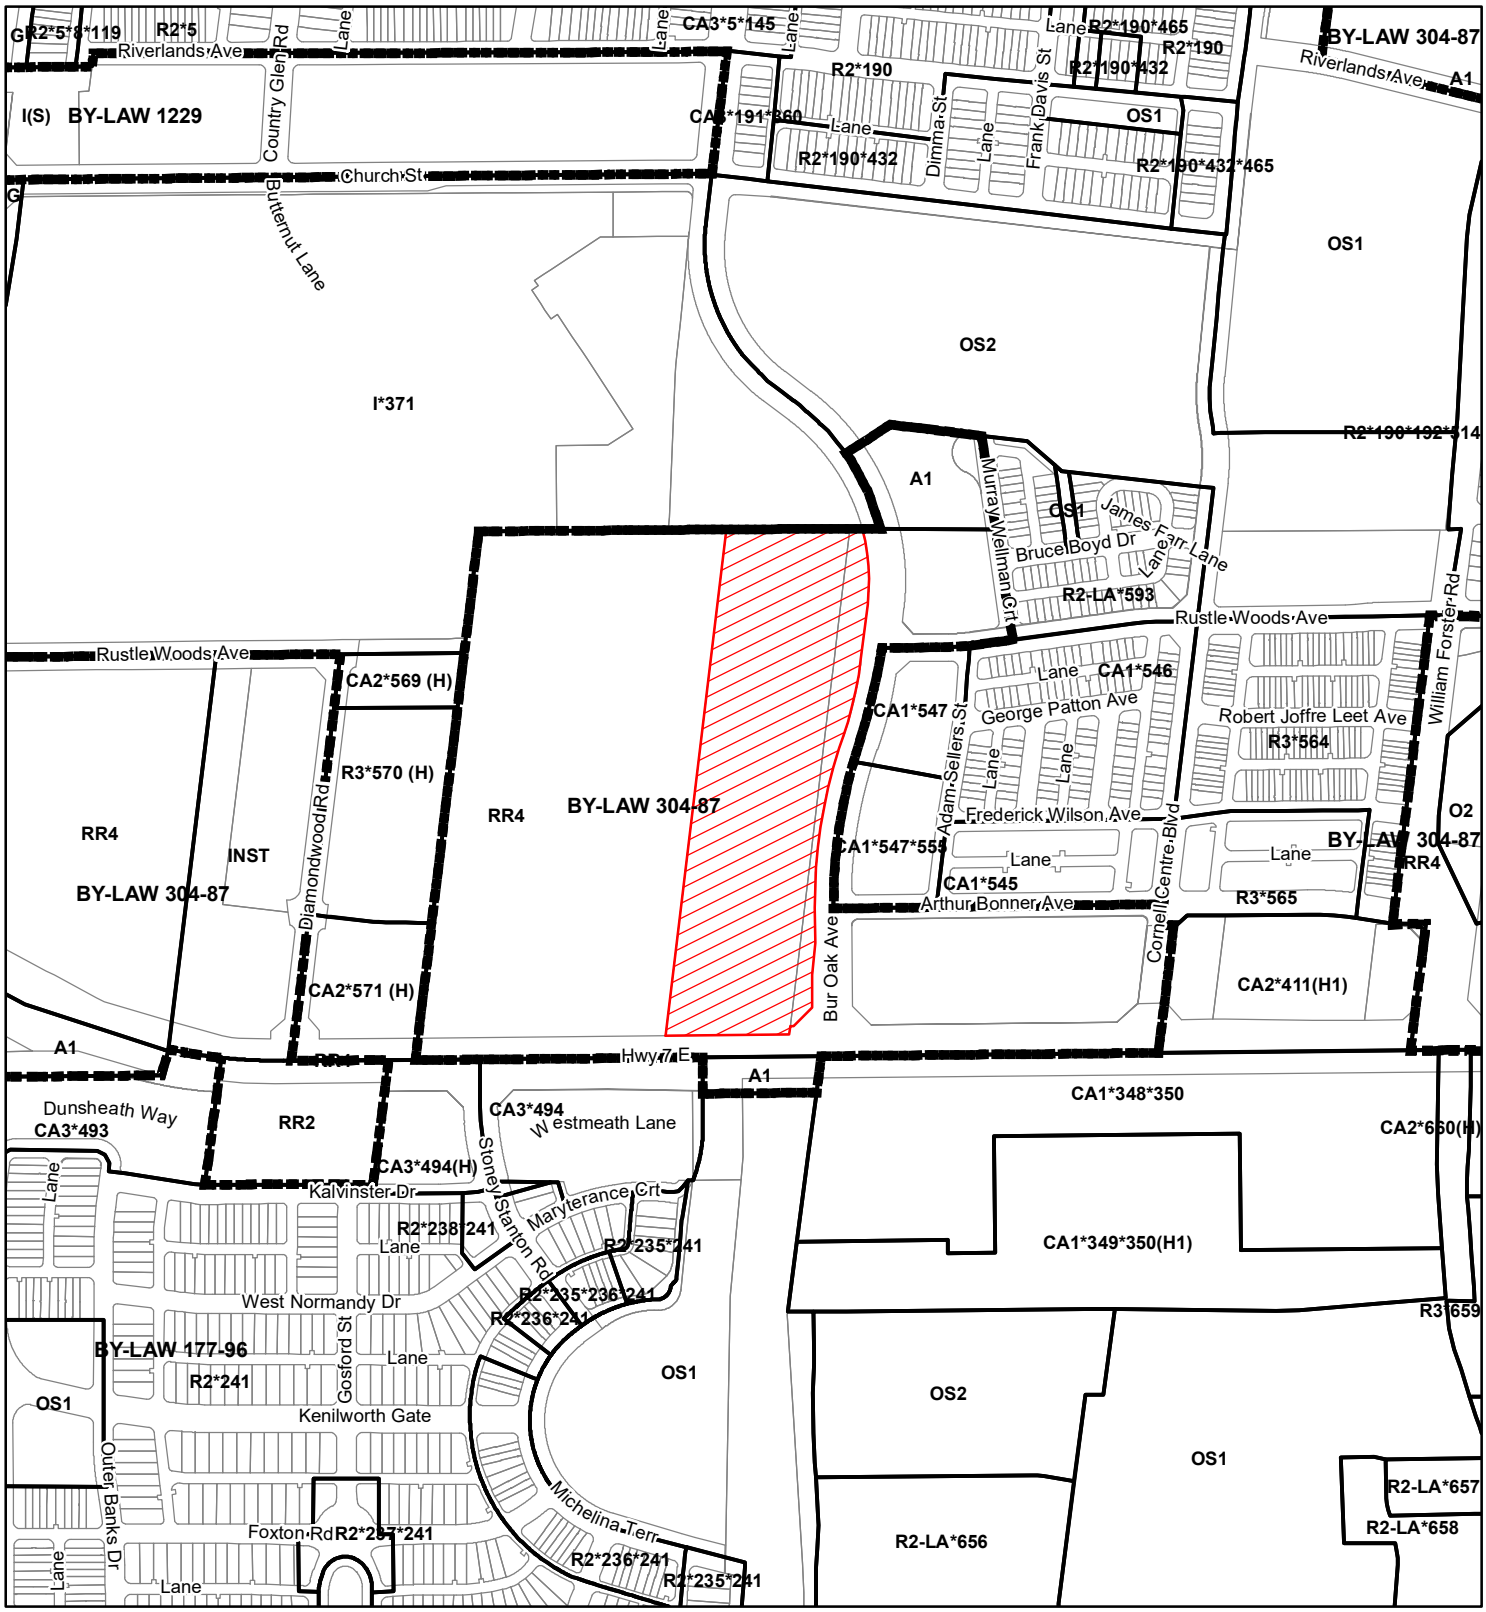

AREA CONTEXT / ZONING

APPLICANT: JD ELM Cornell Lands
Highway 7 East

FILE No. PLAN 22 118754

SUBJECT LANDS

Q:\Geomatics\New Operation\2022 Agenda\PLAN\PLAN22_118754\Report Figures.mxd

DATE: 24/02/2023

MARKHAM DEVELOPMENT SERVICES COMMISSION

Drawn By: RT

Checked By: CT

FIGURE No. 2