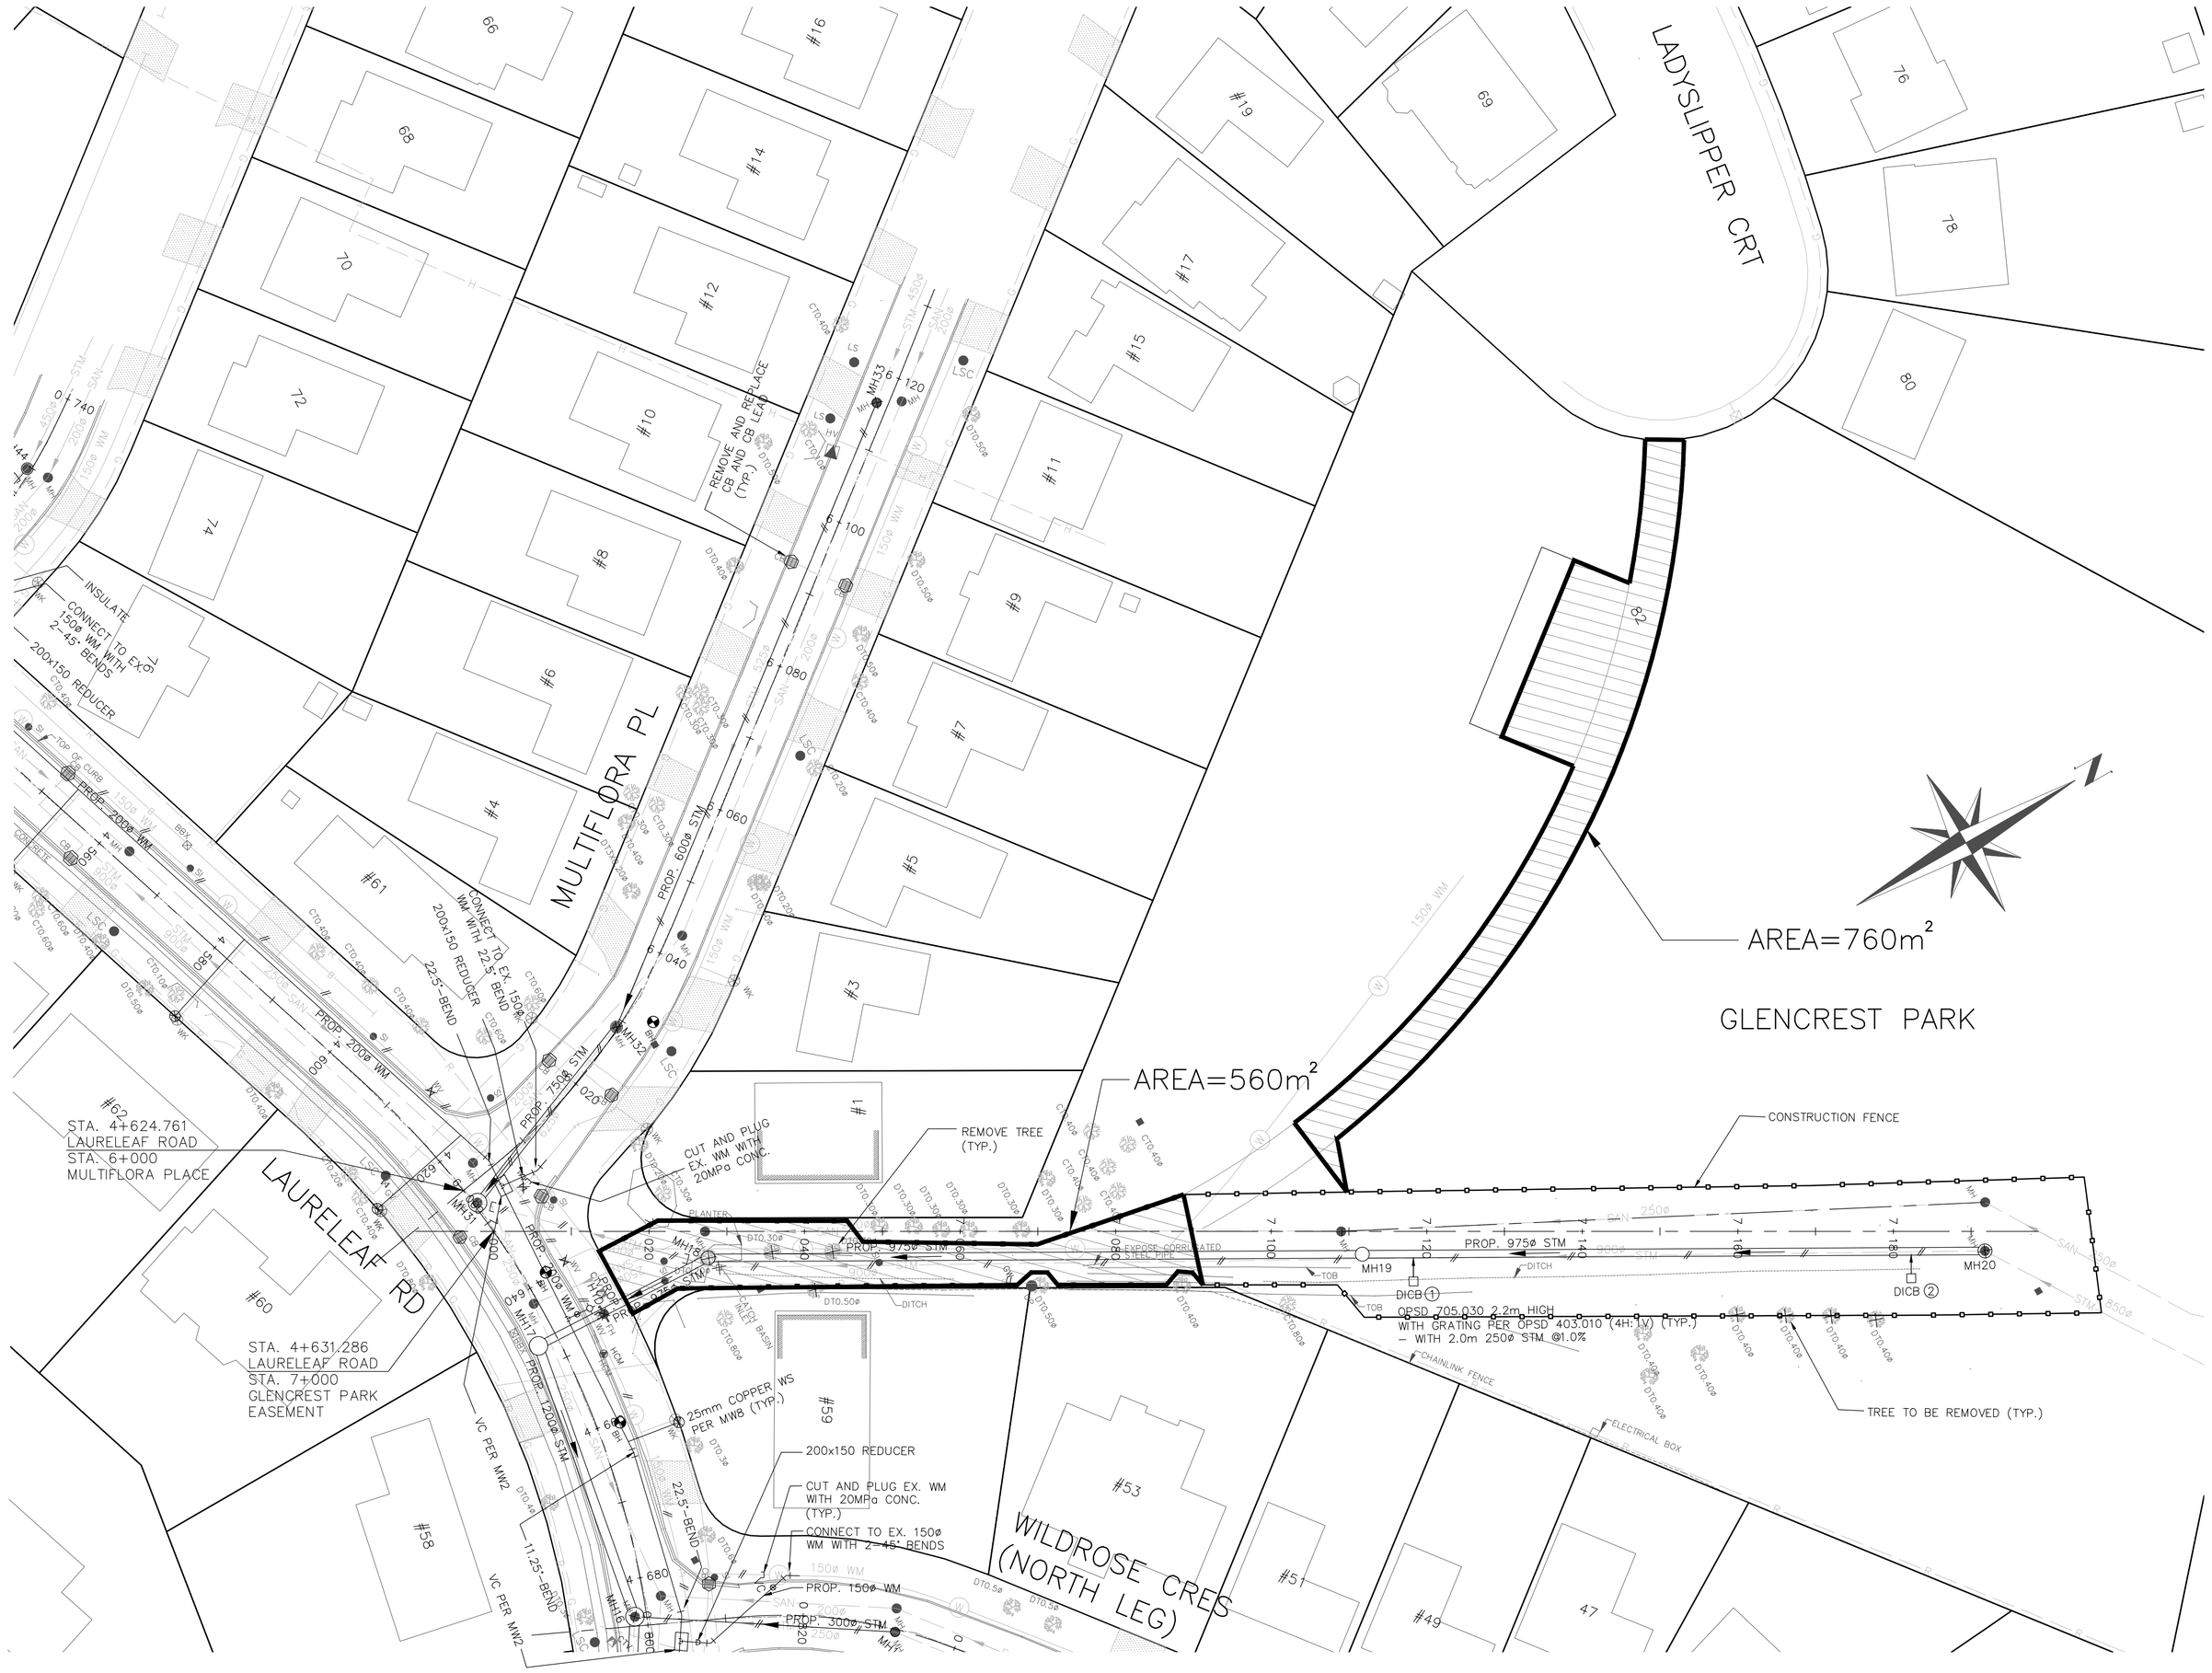
LADYSLIPPER CRT
MULTIFLORA PL
LAURELEAF RD
WILDROSE CRES (NORTH LEG)
GLENCREST PARK
AREA=760m²
AREA=560m²
STA. 4+624.761
LAURELEAF ROAD
STA. 6+000
MULTIFLORA PLACE
STA. 4+631.286
LAURELEAF ROAD
STA. 7+000
GLENCREST PARK
EASEMENT
CONSTRUCTION FENCE
REMOVE TREE (TYP.)
TREE TO BE REMOVED (TYP.)
PROP. 975ø STM
OPSD 705.030 2.2m HIGH
WITH GRATING PER OPSD 403.010 (4H:1V) (TYP.)
– WITH 2.0m 250ø STM @1.0%
DICB ①
DICB ②
MH19
MH20
200x150 REDUCER
CUT AND PLUG EX. WM WITH 20MPa CONC. (TYP.)
CONNECT TO EX. 150ø WM WITH 2-45° BENDS
PROP. 150ø WM
PROP. 300ø STM
25mm COPPER WS PER MW8 (TYP.)
CHAINLINK FENCE
ELECTRICAL BOX