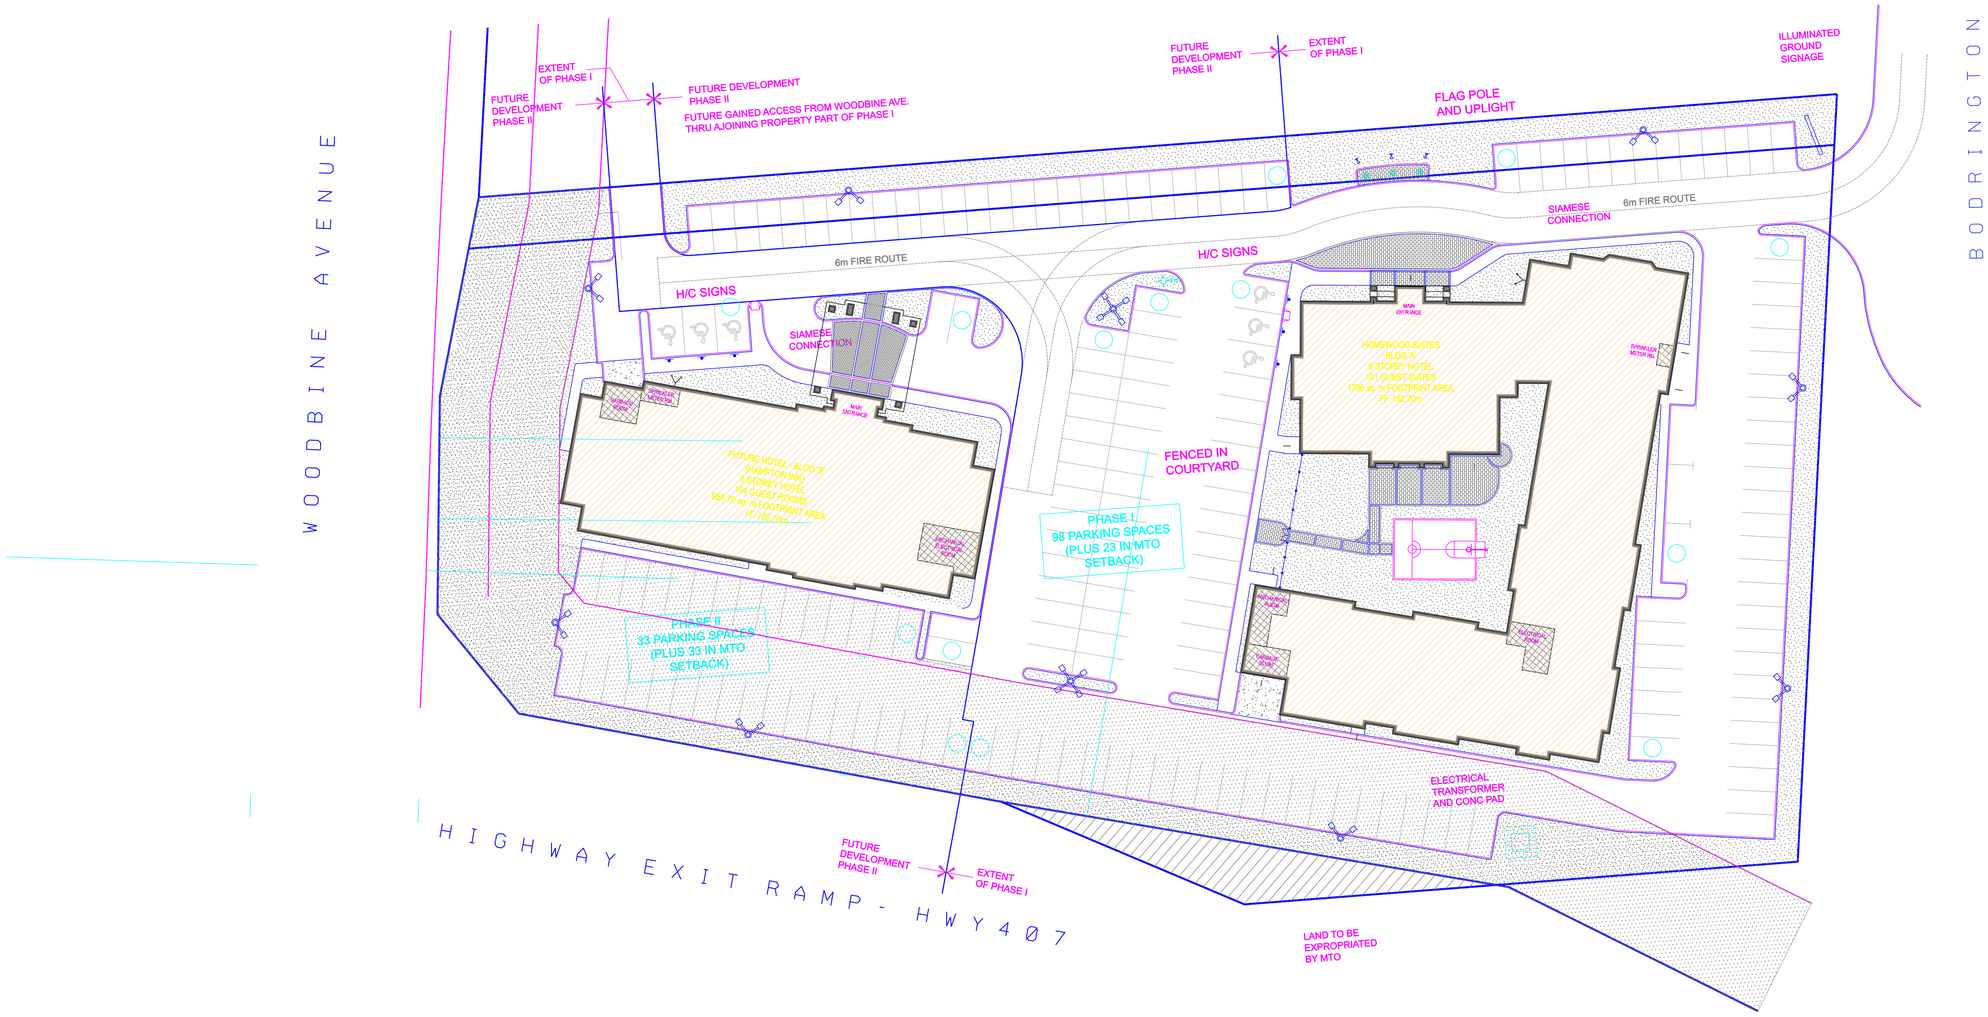

PROPOSED SITE PLAN – PHASE 1 & 2

APPLICANT: JM HOSPITALITY & HDBB INVESTMENTS
8221 WOODBINE AVENUE (50 BODRINGTON CRT)

FILE No: ZA. 05013331 (AH)

DATE: 06/05/16

MARKHAM the MARK of EXCELLENCE DEVELOPMENT SERVICES COMMISSION

DRAWN BY: CPW CHECKED BY: AH SCALE 1:

FIGURE No.5