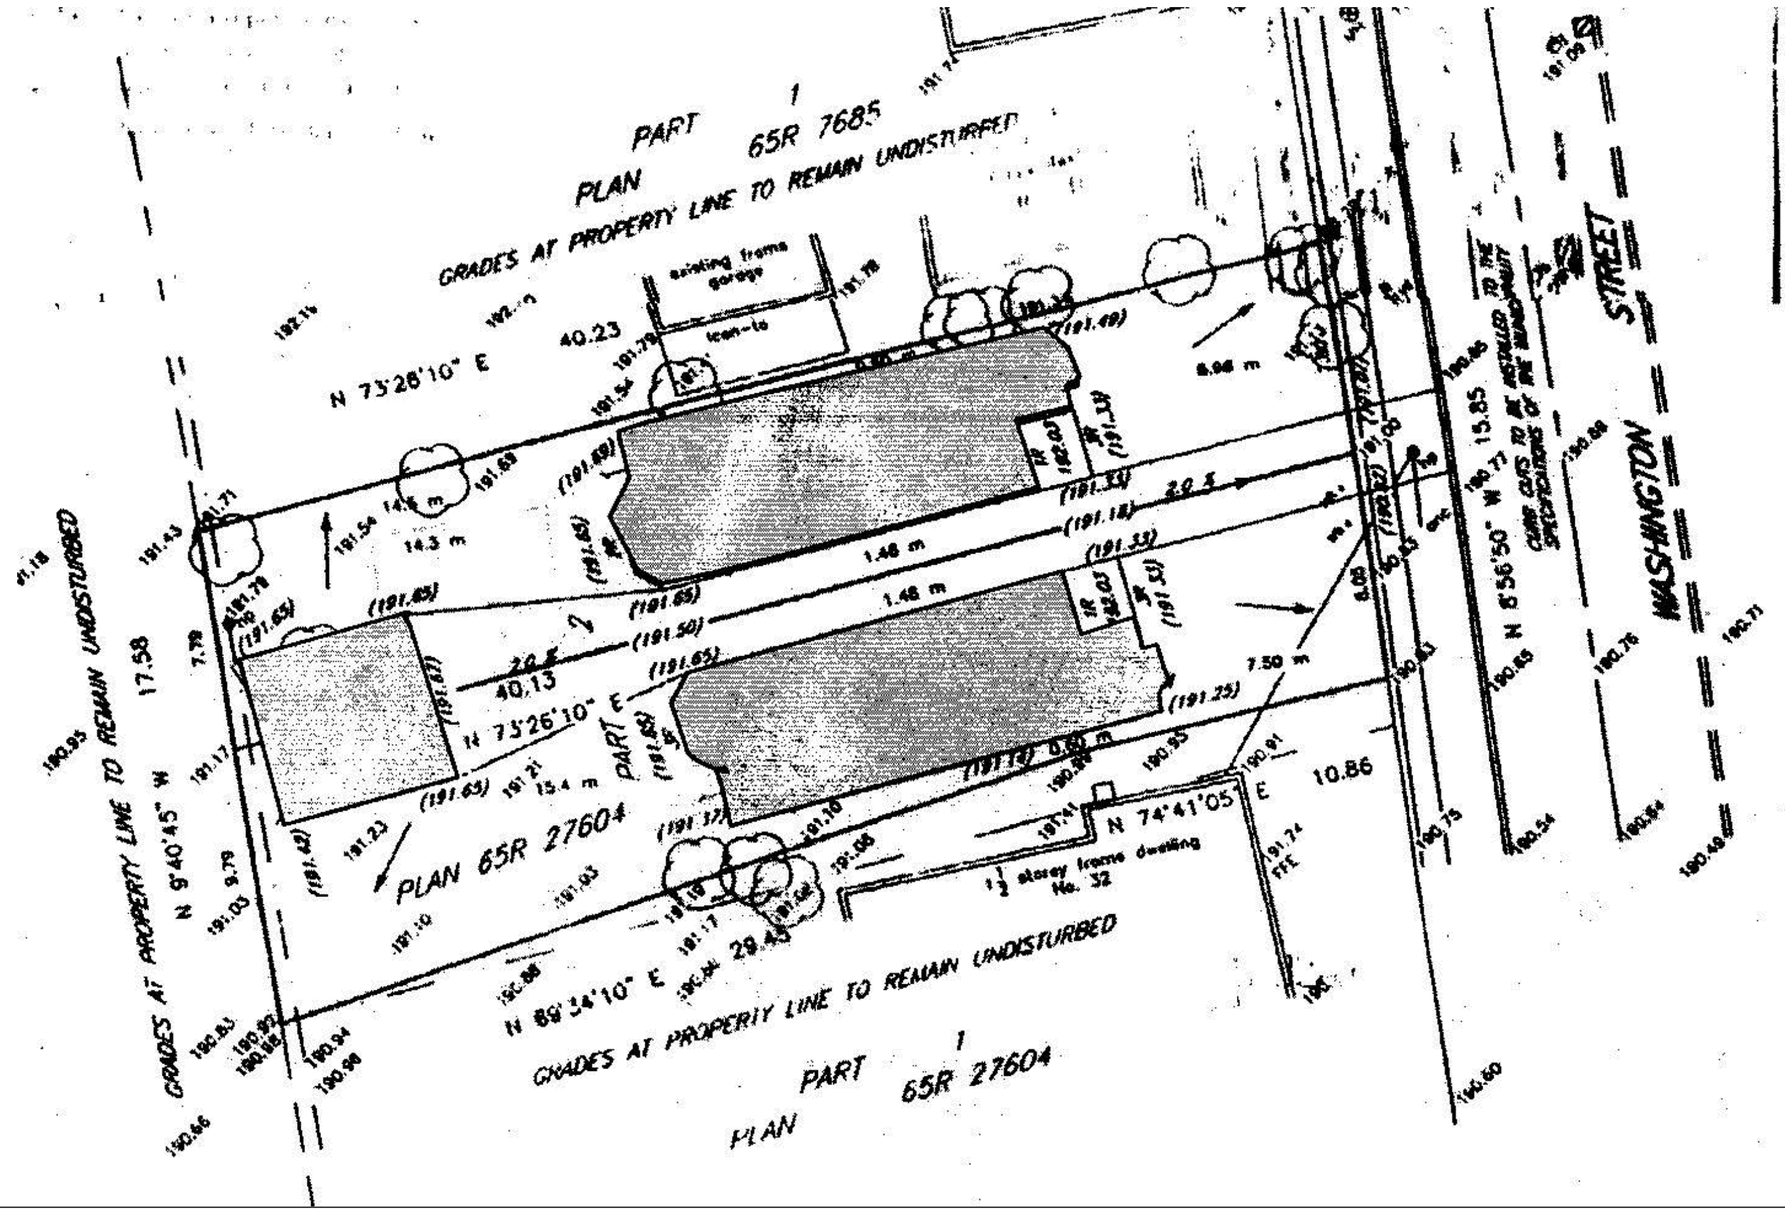

CONCEPTUAL SITE PLAN

APPLICANT: 594607 ONTARIO LIMITED
34 & 34a WASHINGTON STREET

FILE No: ZA05017696(GD)

DATE: 22/03/06

MARKHAM DEVELOPMENT SERVICES COMMISSION

DRAWN BY: DD CHECKED BY: GD

FIGURE No.4