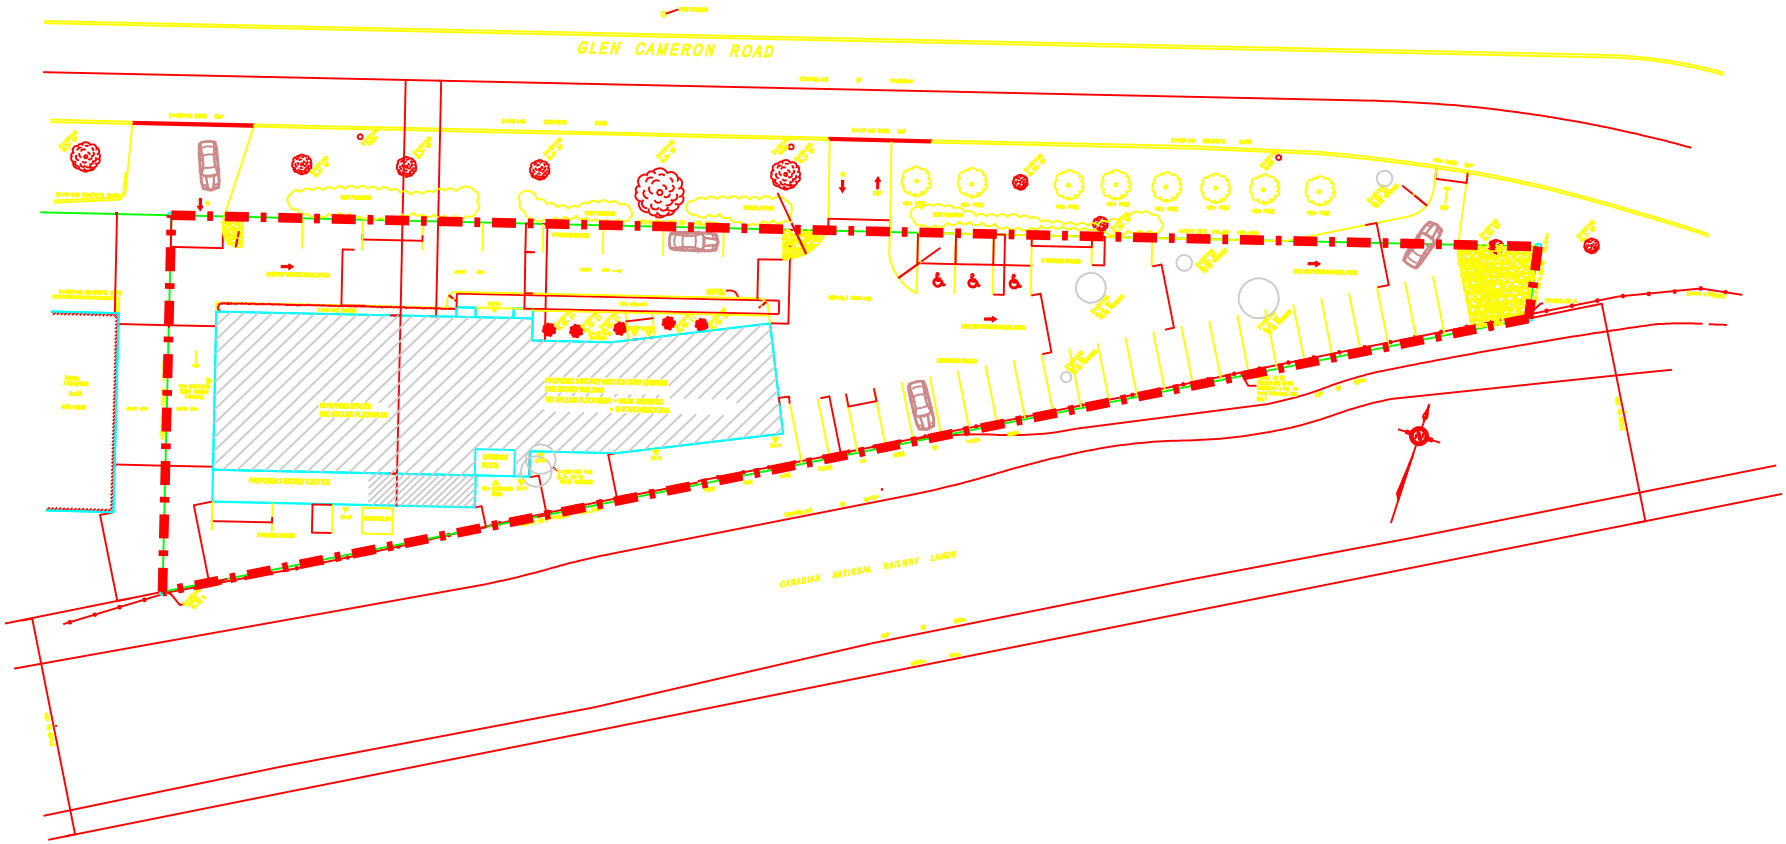

SITE PLAN

APPLICANT: HUNSTER CORPORATION
107–111 GLEN CAMERON ROAD

SUBJECT LANDS

FILE No: ZA05023385,SC05023455(SB)

DATE:

MARKHAM the mark of EXCELLENCE DEVELOPMENT SERVICES COMMISSION

DRAWN BY: DD CHECKED BY: SB SCALE 1:

FIGURE No.4