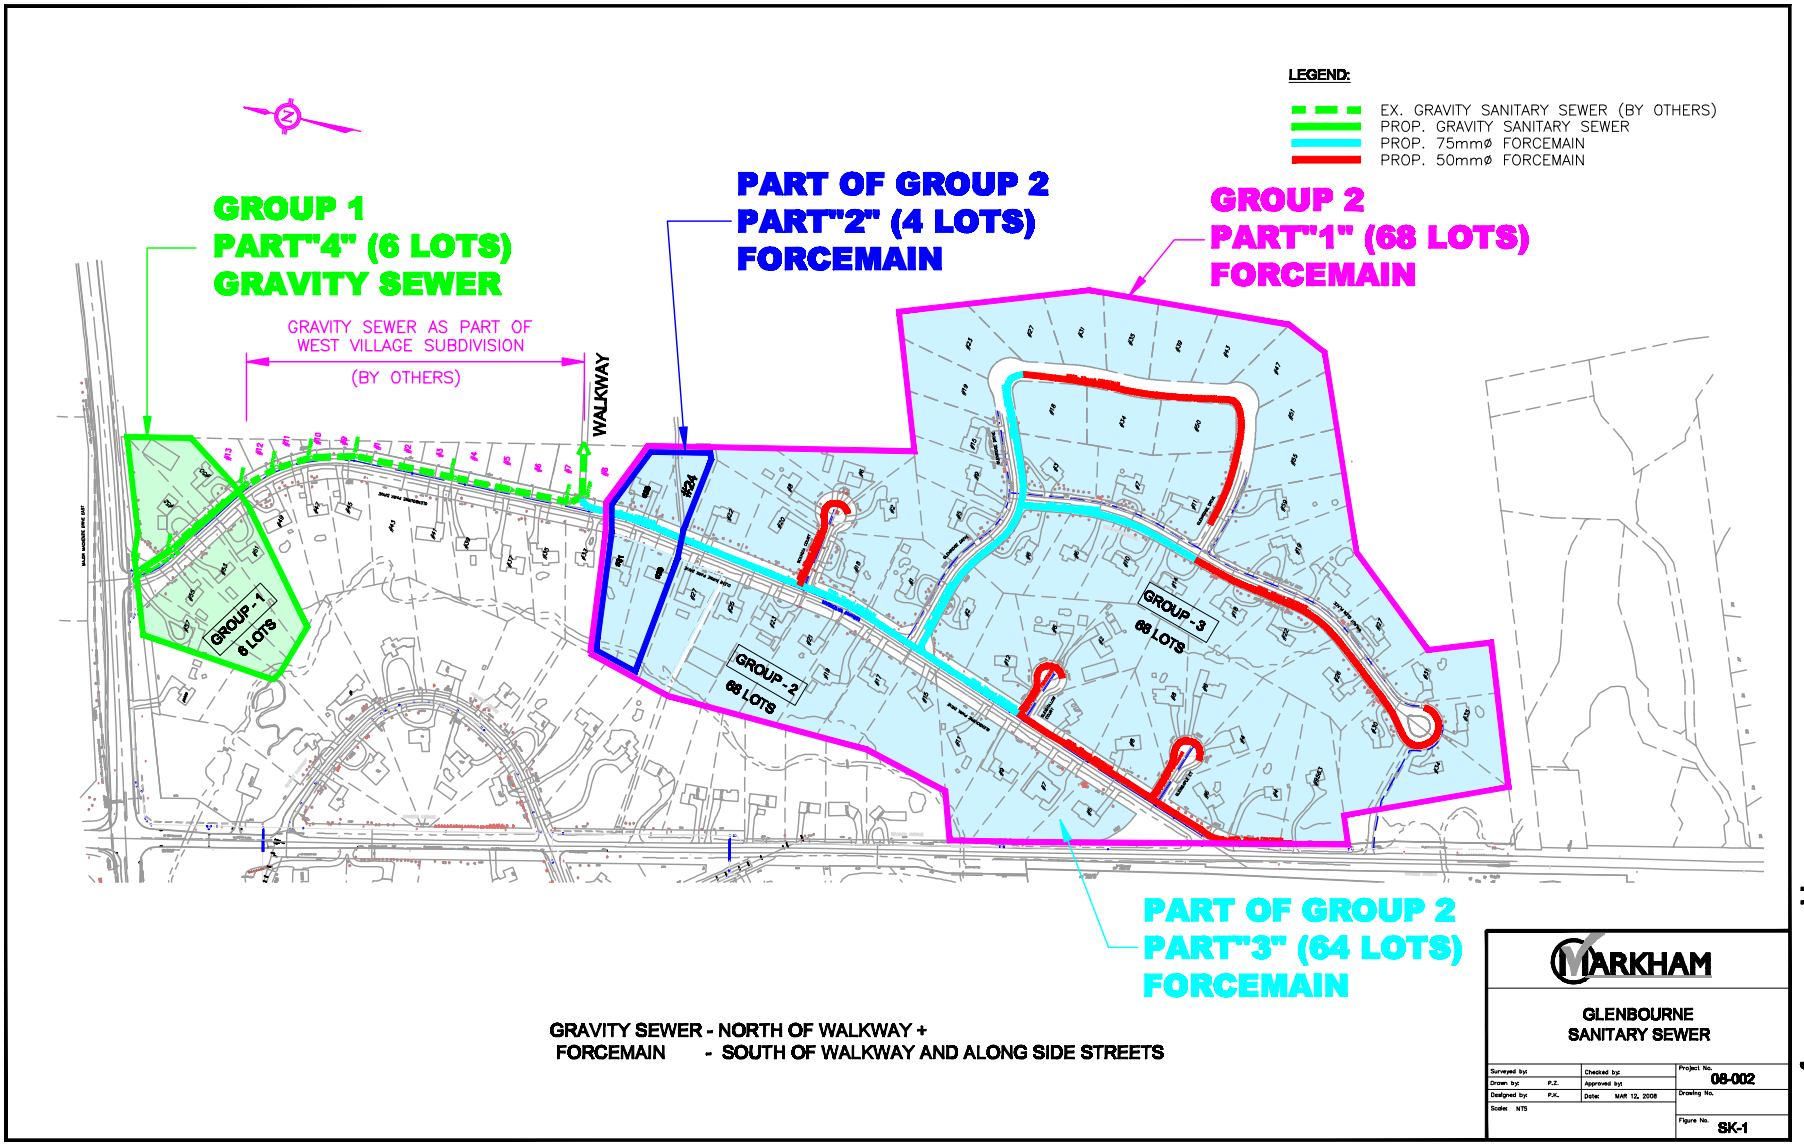

GRAVITY SEWER - NORTH OF WALKWAY +
FORCEMAIN - SOUTH OF WALKWAY AND ALONG SIDE STREETS

MARKHAM

GLENBOURNE
SANITARY SEWER

Surveyed by:		Checked by:	Project No. 08-002
Drawn by: P.Z.		Approved by:	
Designed by: P.K.		Date: MAR 12, 2008	Drawing No.
Scale: NTS			Figure No. SK-1

Appendix "A" - Key Plan