COMFORT INN DEMOLITION PHASES

APPENDIX A

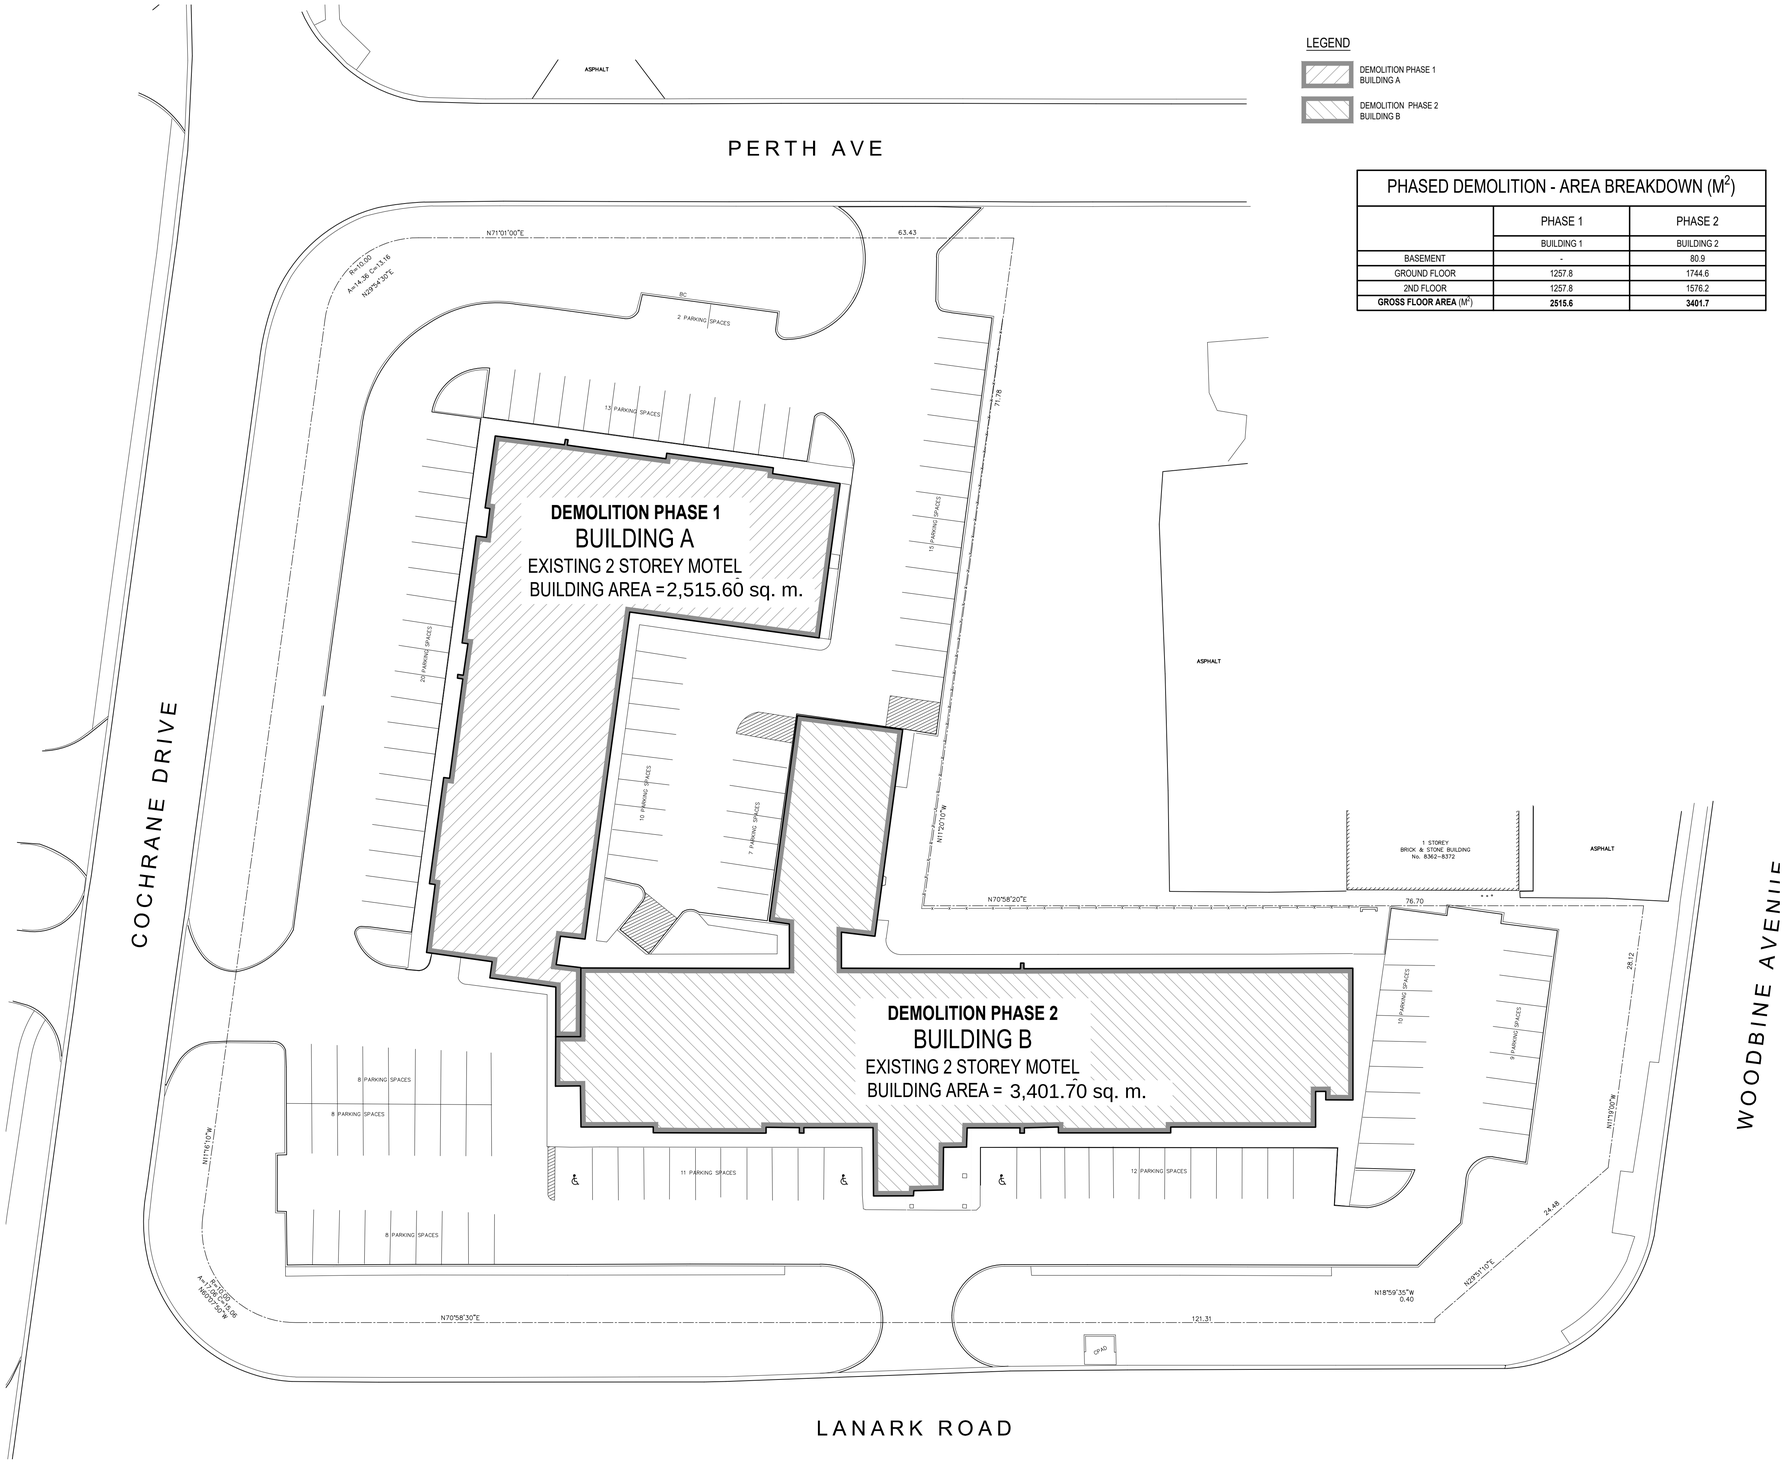

LEGEND

DEMOLITION PHASE 1
BUILDING A

DEMOLITION PHASE 2
BUILDING B

PHASED DEMOLITION - AREA BREAKDOWN (M^2)		
	PHASE 1	PHASE 2
	BUILDING 1	BUILDING 2
BASEMENT	-	80.9
GROUND FLOOR	1257.8	1744.6
2ND FLOOR	1257.8	1576.2
GROSS FLOOR AREA (M^2)	**2515.6**	**3401.7**

KEY PLAN - NTS