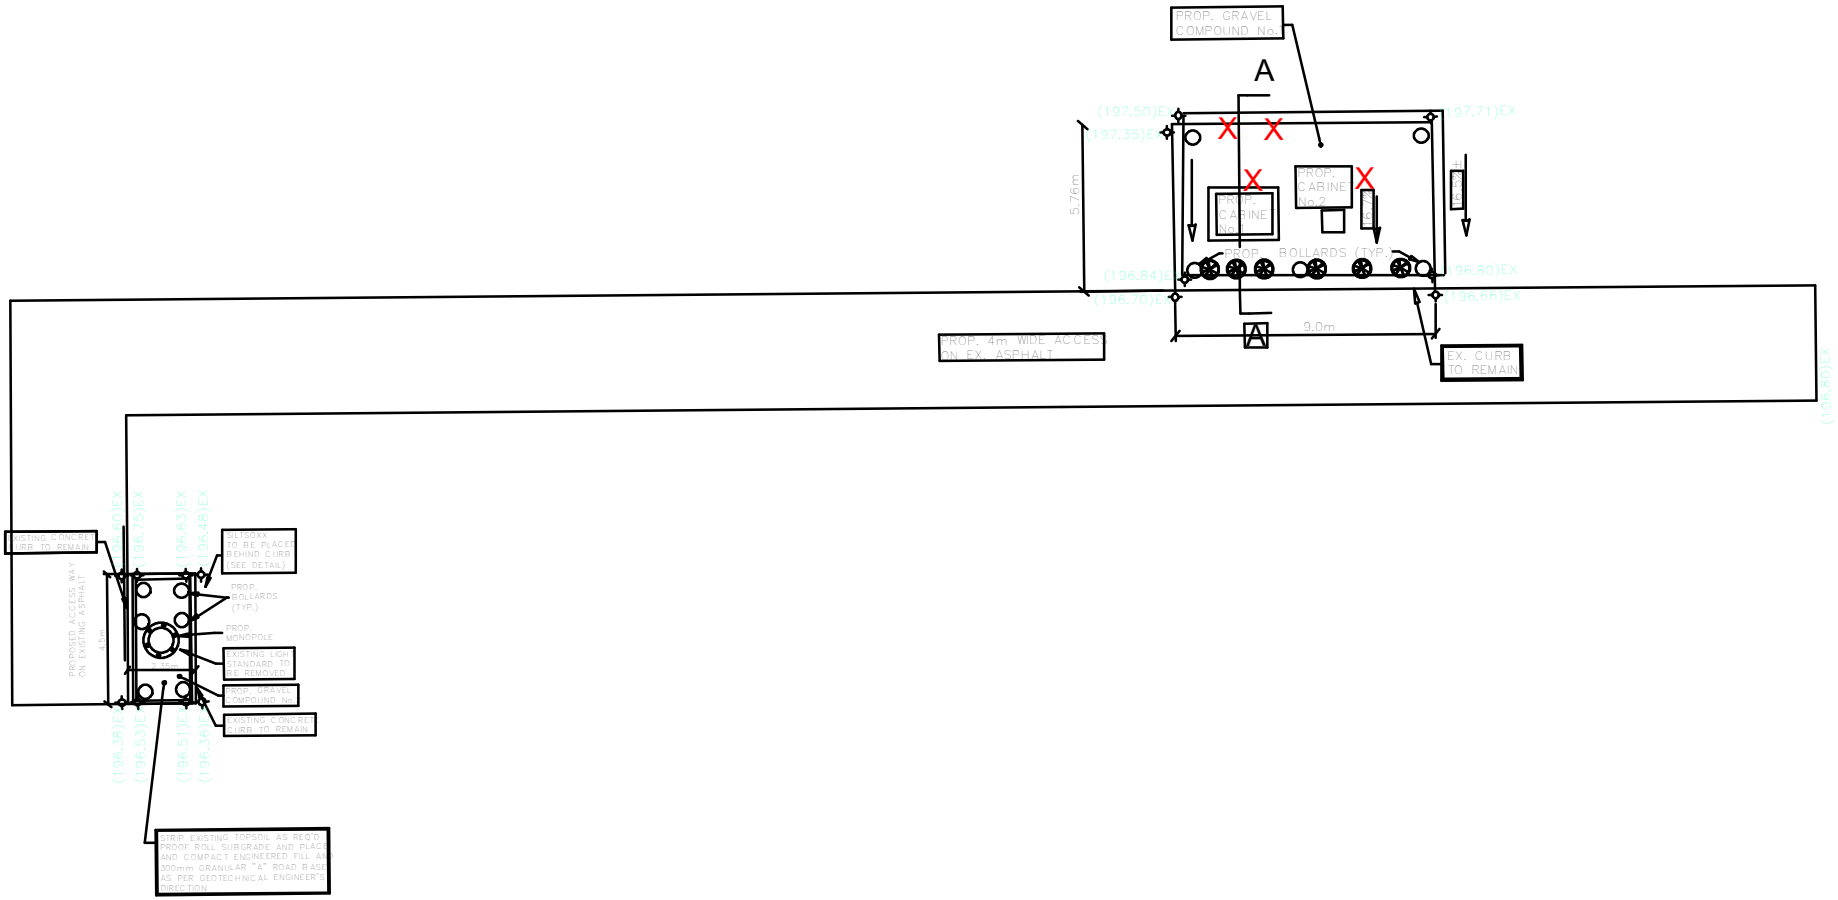

COMPOUND LAYOUT PLAN

: Q:\Geomatics\New Operation\2018 Agenda\SC\SC14129195\SC14129195.mxd

N

APPLICANT: BELL MOBILITY INC C/O FONTUR INTERNATIONAL
10 BUR OAK AVE

FILE No: SC14129195(RC)

DATE:03/01/18

MARKHAM DEVELOPMENT SERVICES COMMISSION

Drawn By:DD

Checked By:RC

FIGURE No. 5