MMM GROUP
METRIC

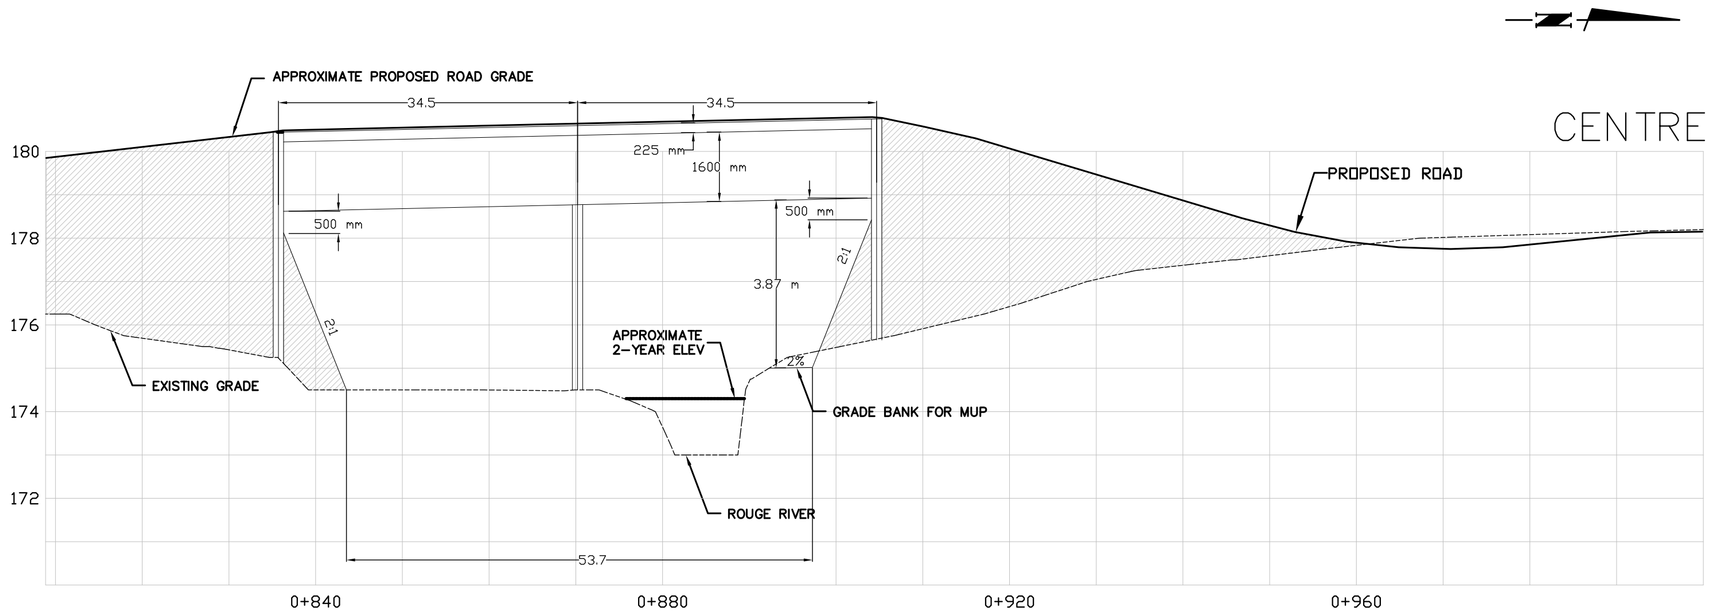

VERCLAIRE GATE

69 m SPAN

SCALE: H=1:500 V=1:100

No.	DATE	REVISIONS	BY

MARKHAM the MARK of EXCELLENCE

DESIGN L.T.
DRAWN L.T.
CHECKED R.K.

VERCLAIRE GATE BRIDGE
ATTACHMENT C
69m SPAN

DWG. NO.
CONT. NO.
SHEET NO. 2 OF 2

File : X:\DIV\16\2009\16-09122 Birchmount Verclaire EA\F. CAD\5 TE\Bridge Design\Verclaire Birchmount Bridge Profiles.dwg, Layout : Verclaire Bridge Date :Jun 03, 2011 - 1:16pm, Edit By : truongl