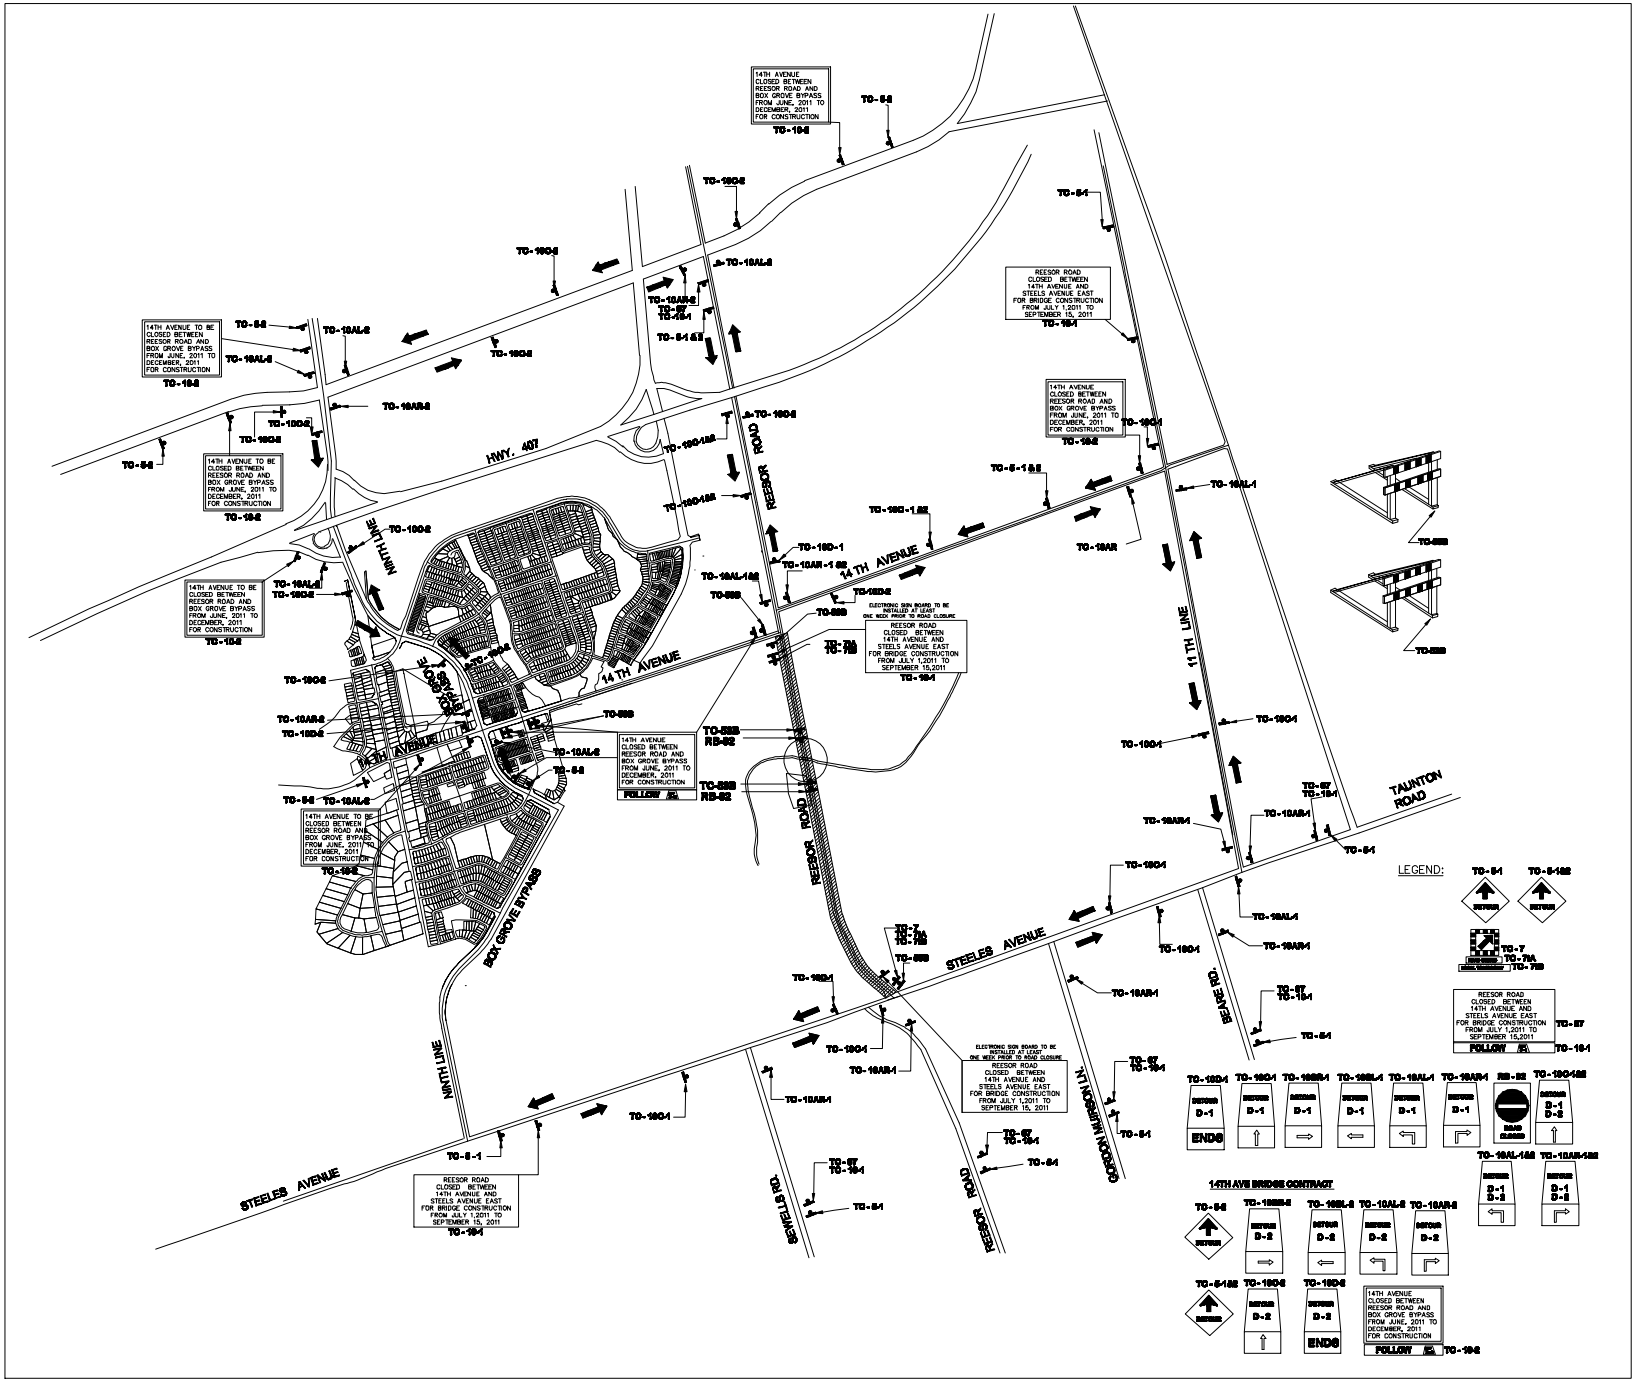

ATTACHMENT B - TRAFFIC MANAGEMENT PLAN